OSBORN ROAD COMPLETE STREETS

HAYDEN ROAD TO SCOTTSDALE ROAD

COS PROJECT NO.: SCT20-740
FEDERAL ID: SCT-0(233)D
ADOT PROJECT NO.: T0215 01D 03D 01C 01R

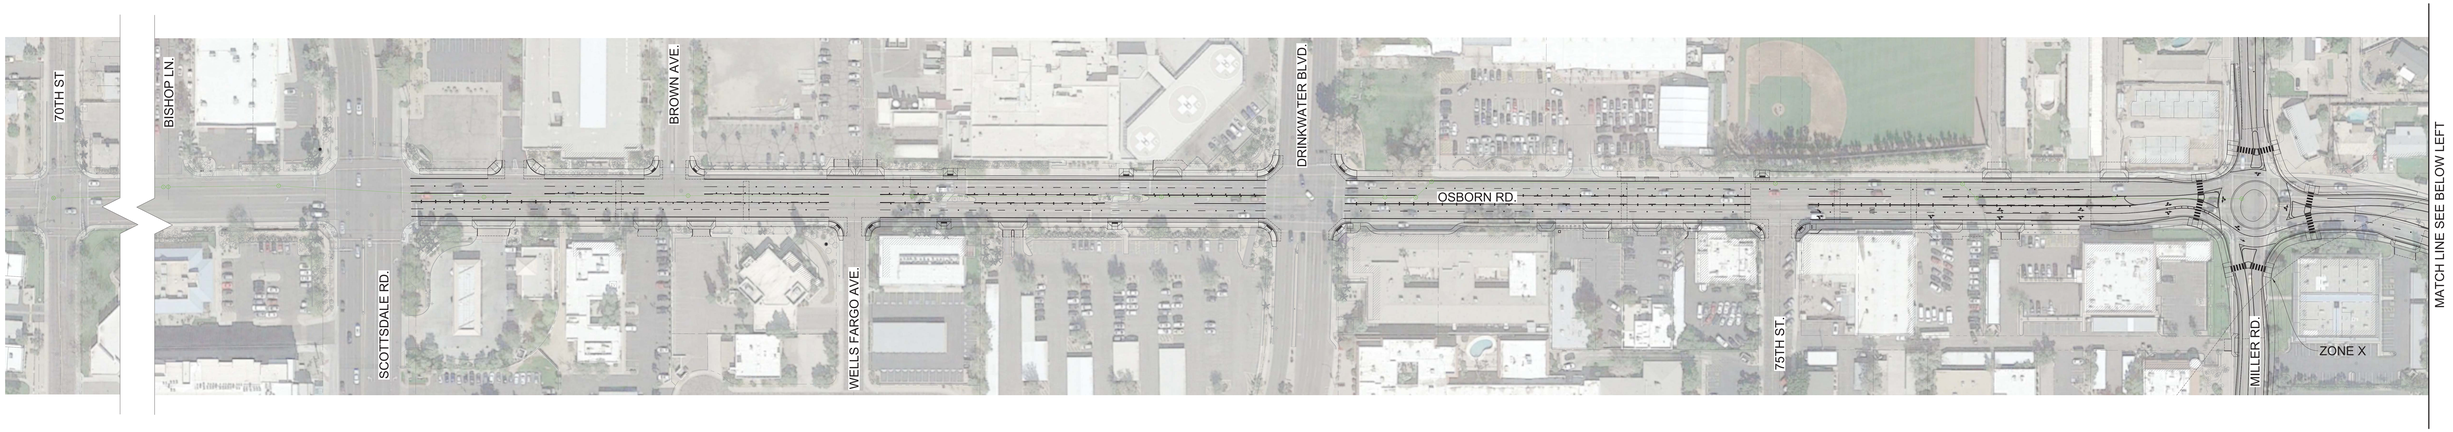

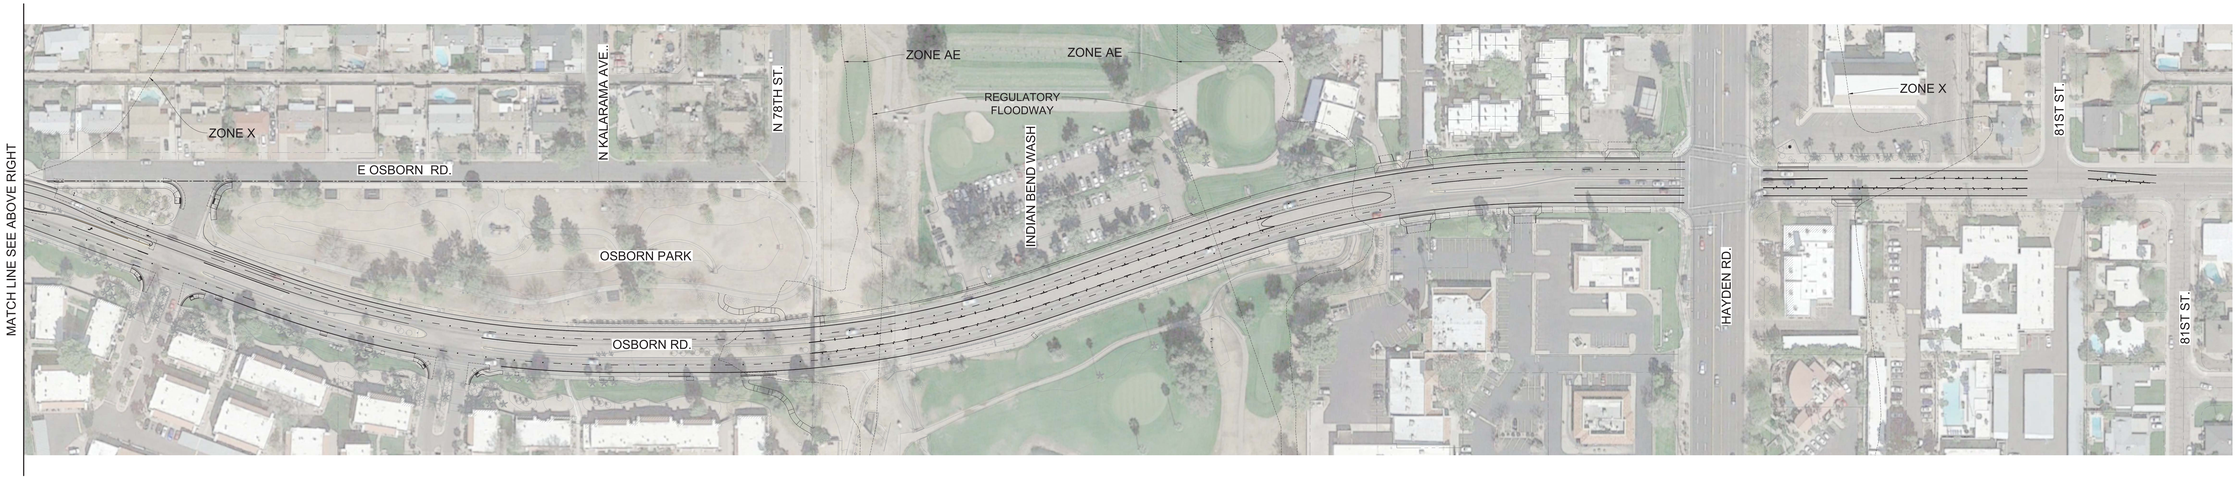

N

SCALE
1" = 50'
REV. 09/25/19

PUBLIC WORKS
CAPITAL PROJECT MANAGEMENT
7447 E. INDIAN SCHOOL RD.
SCOTTSDALE, ARIZONA 85251

SHEET TITLE
OSBORN ROAD ROLL PLOT

PROJECT TITLE
OSBORN ROAD COMPLETE STREETS
HAYDEN ROAD TO SCOTTSDALE ROAD

36"x72"