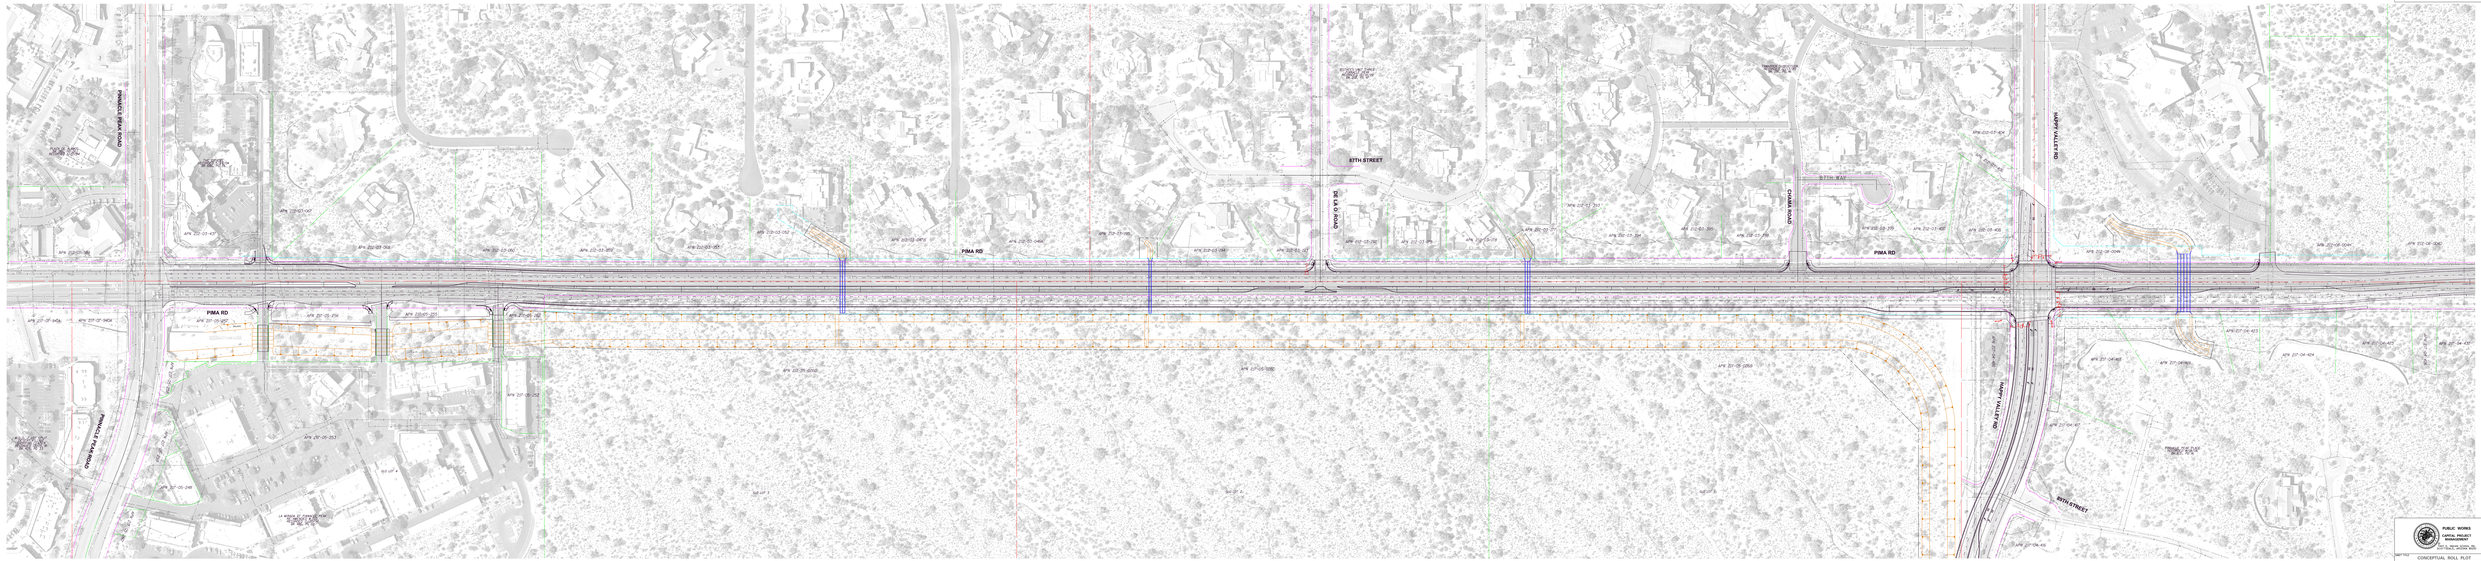

Kimley»Horn
© 2021 KIMLEY-HORN AND ASSOCIATES, INC.

PUBLIC WORKS
CAPITAL PROJECT
MANAGEMENT
CITY OF SCOTTSDALE
7447 E. INDIAN SCHOOL ROAD, SUITE 205
SCOTTSDALE, ARIZONA 85251

SHEET TITLE: CONCEPTUAL BALL PLOT

PROJECT TITLE: PIMA ROAD
PINNACLE PEAK TO HAPPY VALLEY