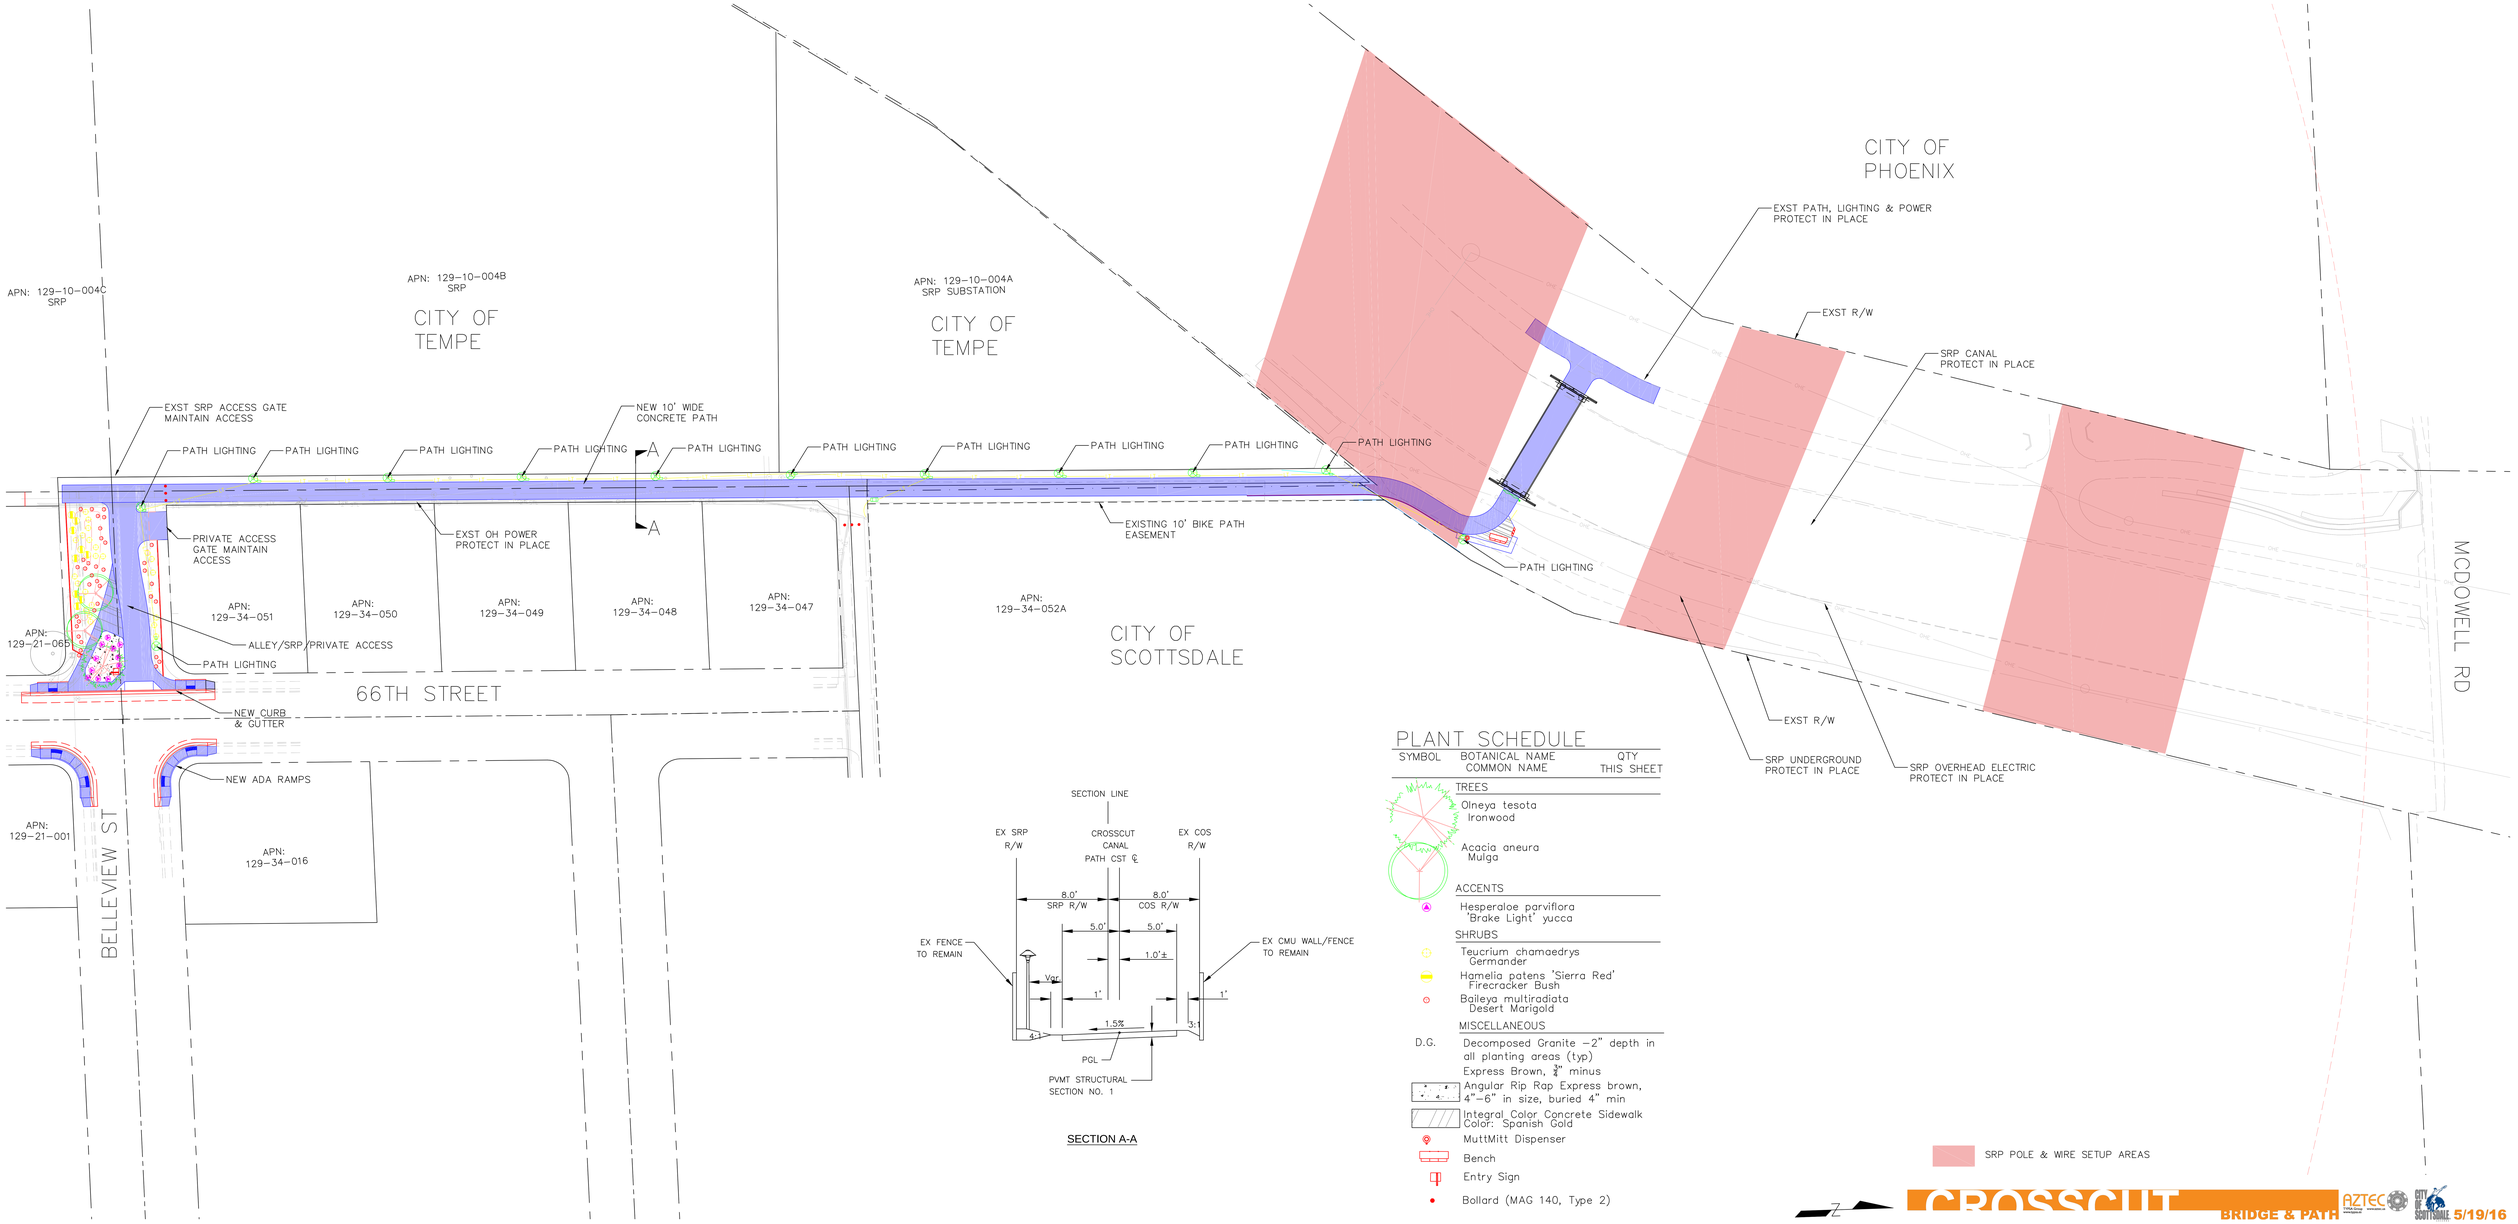
CITY OF PHOENIX
EXST PATH, LIGHTING & POWER PROTECT IN PLACE
EXST R/W
SRP CANAL PROTECT IN PLACE
APN: 129-10-004C SRP
APN: 129-10-004B SRP
CITY OF TEMPE
APN: 129-10-004A SRP SUBSTATION
CITY OF TEMPE
EXST SRP ACCESS GATE MAINTAIN ACCESS
NEW 10' WIDE CONCRETE PATH
PATH LIGHTING
A
PRIVATE ACCESS GATE MAINTAIN ACCESS
EXST OH POWER PROTECT IN PLACE
EXISTING 10' BIKE PATH EASEMENT
APN: 129-34-051
APN: 129-34-050
APN: 129-34-049
APN: 129-34-048
APN: 129-34-047
APN: 129-34-052A
APN: 129-21-065
ALLEY/SRP/PRIVATE ACCESS
CITY OF SCOTTSDALE
66TH STREET
NEW CURB & GUTTER
NEW ADA RAMPS
APN: 129-21-001
APN: 129-34-016
BELLEVIEW ST
MCDOWELL RD
EXST R/W
SRP UNDERGROUND PROTECT IN PLACE
SRP OVERHEAD ELECTRIC PROTECT IN PLACE
SECTION LINE
EX SRP R/W
CROSSCUT CANAL PATH CST ℄
EX COS R/W
8.0' SRP R/W
8.0' COS R/W
5.0'
5.0'
1.0'±
EX FENCE TO REMAIN
EX CMU WALL/FENCE TO REMAIN
Var
1'
1'
1.5%
4:1
3:1
PGL
PVMT STRUCTURAL SECTION NO. 1
SECTION A-A
PLANT SCHEDULE
SYMBOL
BOTANICAL NAME COMMON NAME
QTY THIS SHEET
TREES
Olneya tesota Ironwood
Acacia aneura Mulga
ACCENTS
Hesperaloe parviflora 'Brake Light' yucca
SHRUBS
Teucrium chamaedrys Germander
Hamelia patens 'Sierra Red' Firecracker Bush
Baileya multiradiata Desert Marigold
MISCELLANEOUS
D.G. Decomposed Granite -2" depth in all planting areas (typ)
Express Brown, 3/4" minus
Angular Rip Rap Express brown, 4"-6" in size, buried 4" min
Integral Color Concrete Sidewalk Color: Spanish Gold
MuttMitt Dispenser
Bench
Entry Sign
Bollard (MAG 140, Type 2)
SRP POLE & WIRE SETUP AREAS
CROSSCUT
BRIDGE & PATH
AZTEC
CITY OF SCOTTSDALE
5/19/16