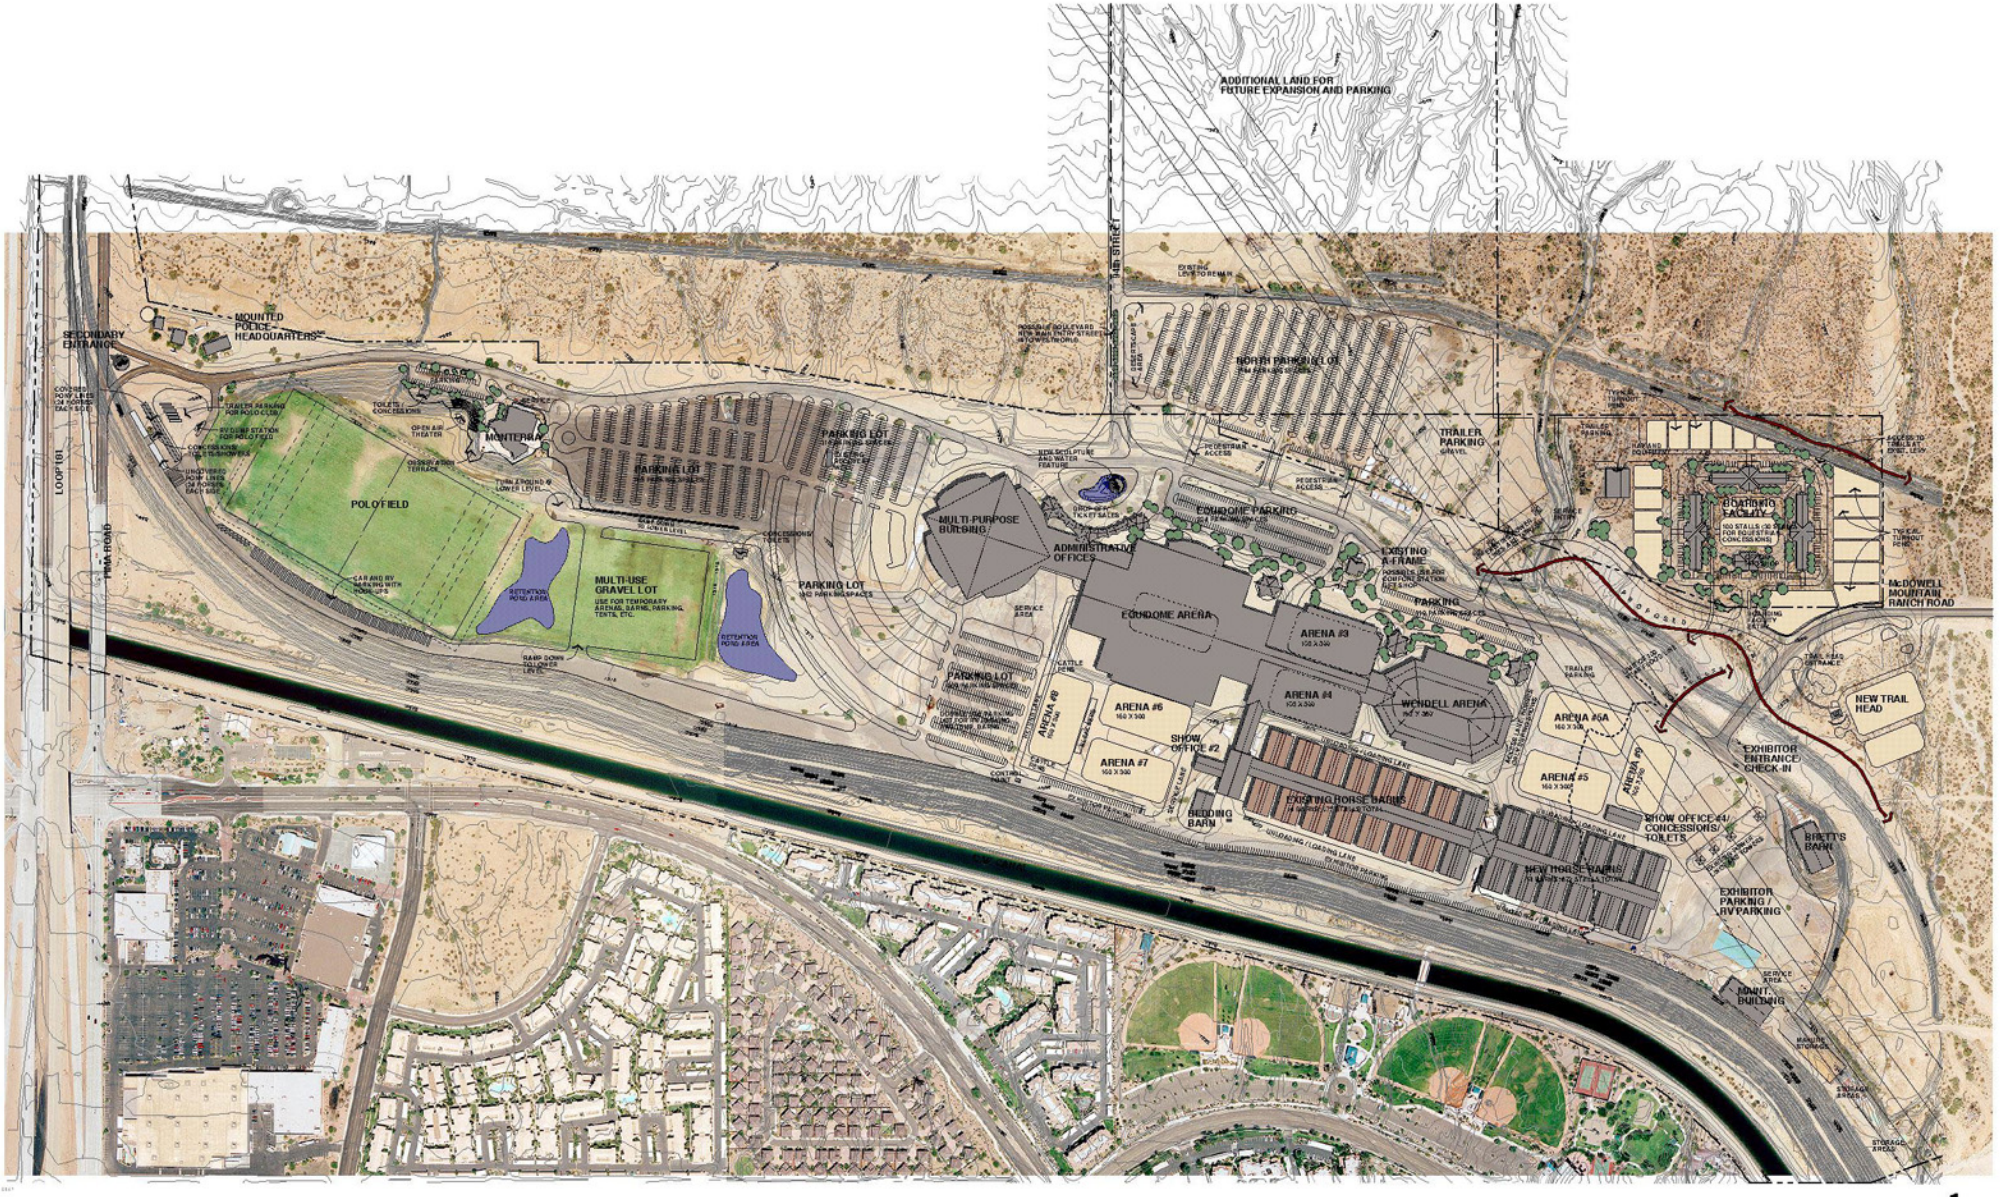

WESTWORLD EQUESTRIAN AND SPECIAL EVENTS CENTER

CONCEPTUAL MASTER DEVELOPMENT PLAN

NORTH
SCALE: 1" = 200'-0"
0 50 100 200 600 FEET

BRW
7720 N. 16TH STREET, SUITE 100
PHOENIX, ARIZONA 85020
602.234.1991 TEL
602.230.0189 FAX
ENGINEERING
TRANSPORTATION
PLANNING/URBAN DESIGN
LANDSCAPE ARCHITECTURE
GRALLA ARCHITECTS