· CONCEPTUAL NORTH ELEVATION · WENDELL ARENA ·

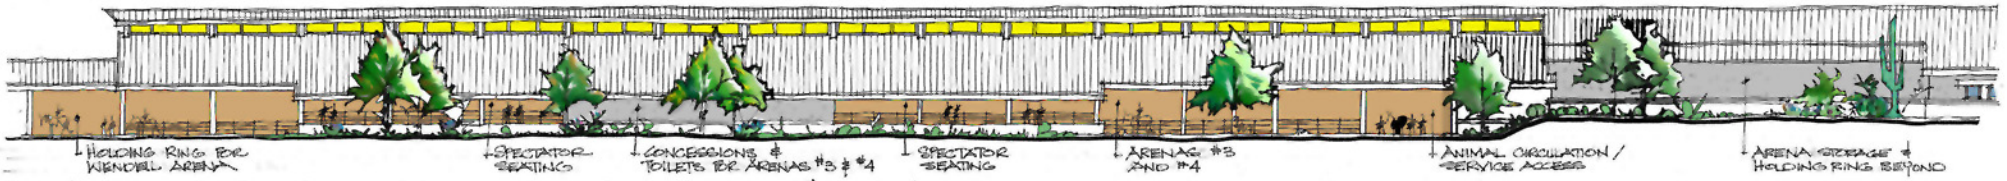

· CONCEPTUAL NORTH ELEVATION · ARENAS #3 & #4 ·

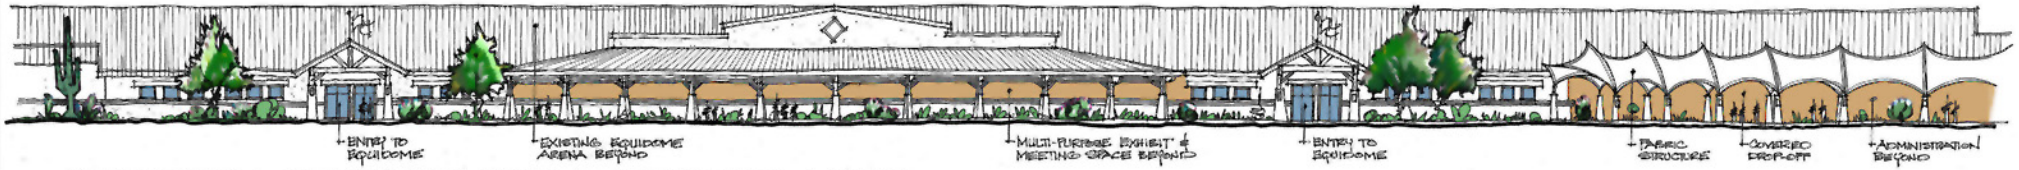

· CONCEPTUAL NORTH ELEVATION · EQUIDOME ARENA ·

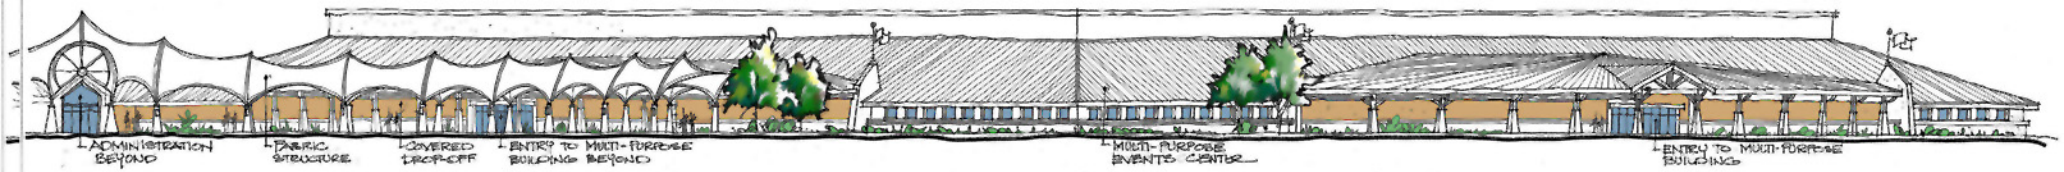

CONCEPTUAL NORTH ELEVATION · MULTI-PURPOSE BUILDING / ADMINISTRATION

WESTWORLD

WESTWORLD EQUESTRIAN AND SPECIAL EVENTS CENTER

CONCEPTUAL ELEVATIONS

0 4 8 16 48 FEET

SCALE: 1/16" = 1'-0"

BRW
7720 N. 16TH STREET, SUITE 100
PHOENIX, ARIZONA 85020
602.234.1891 TEL
602.230.9189 FAX
ENGINEERING
TRANSPORTATION
PLANNING/URBAN DESIGN
LANDSCAPE ARCHITECTURE
gh2 GRALLA ARCHITECTS