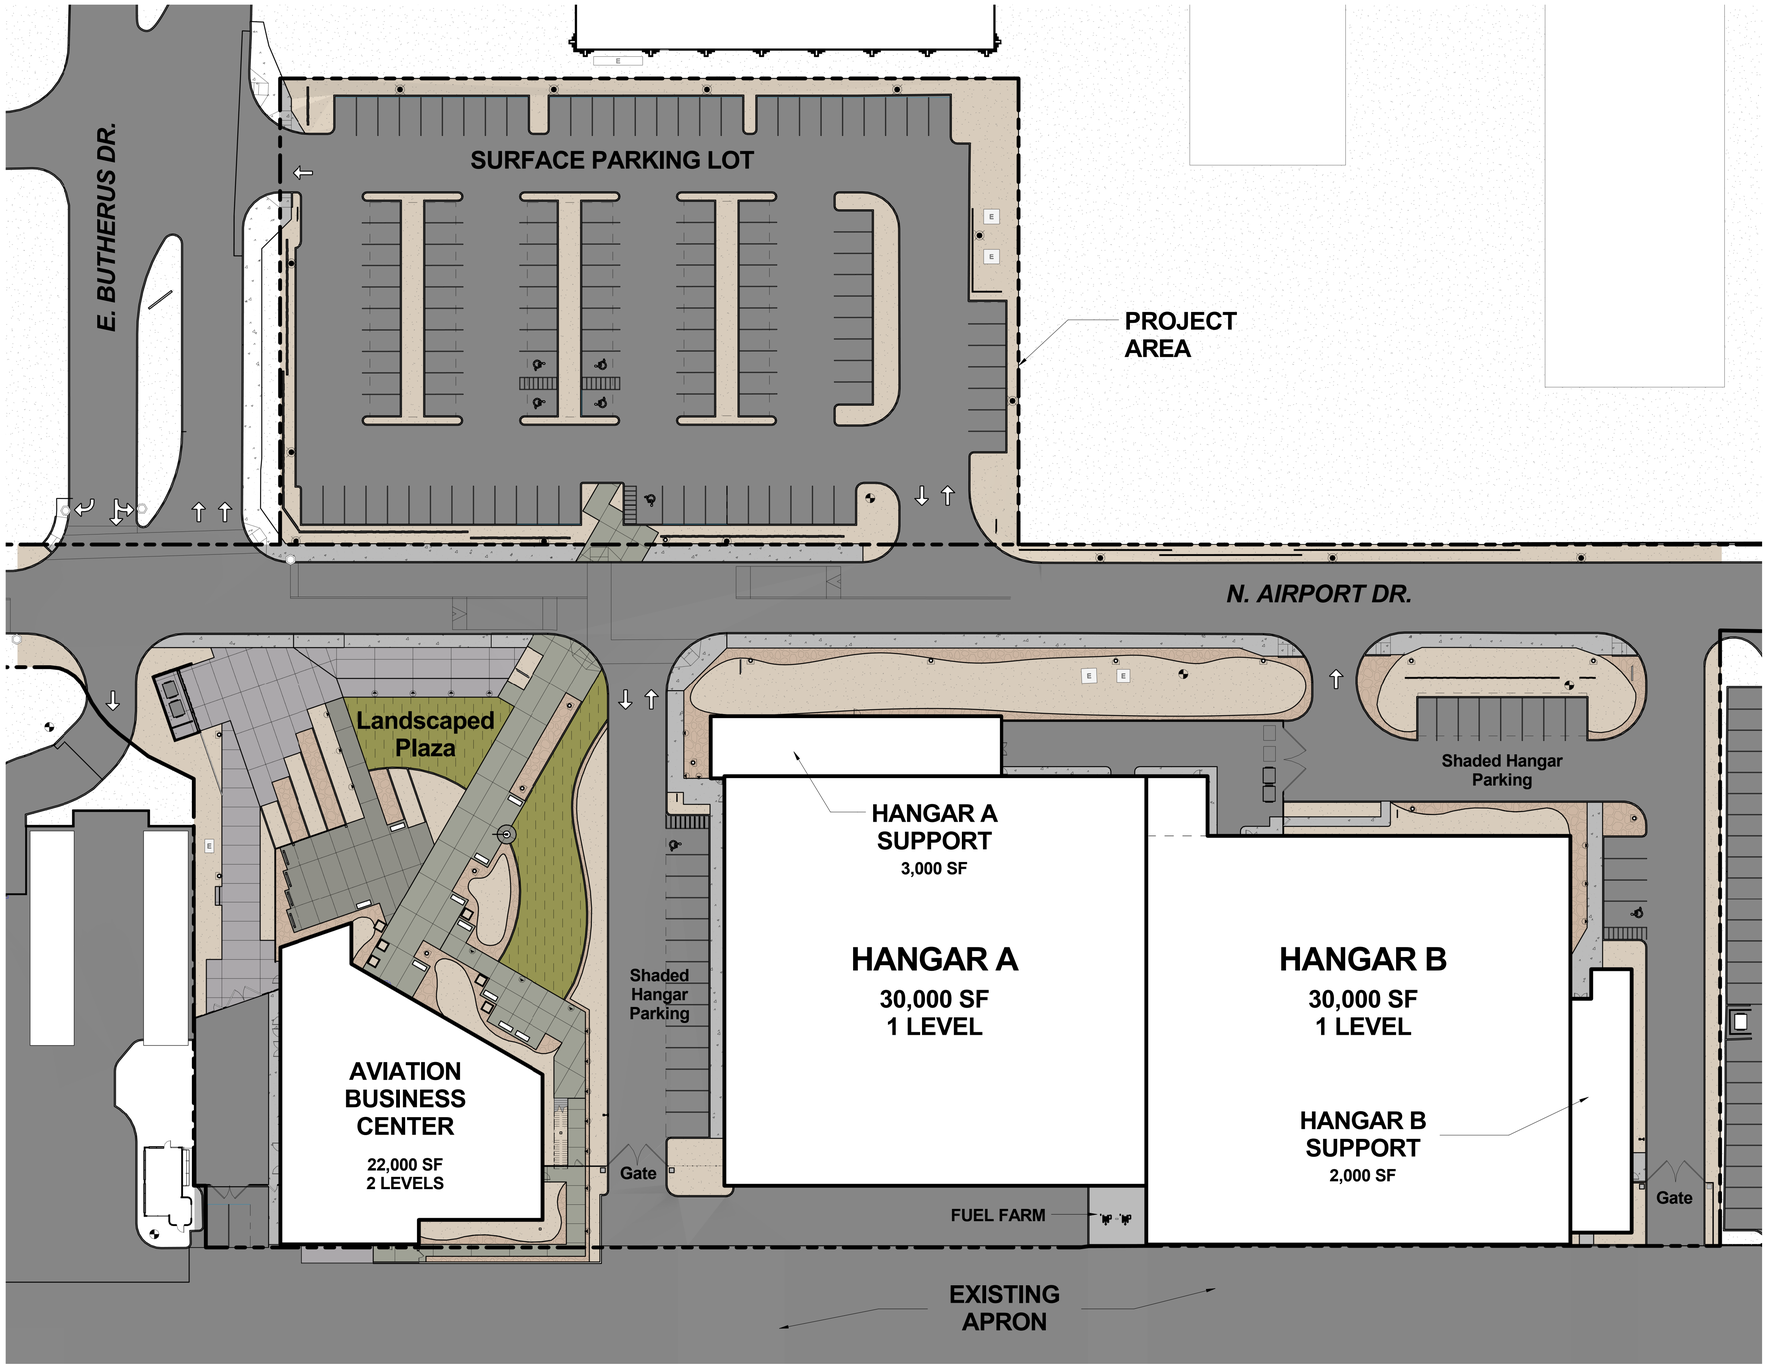
E. BUTHERUS DR.
SURFACE PARKING LOT
PROJECT AREA
N. AIRPORT DR.
Landscaped Plaza
Shaded Hangar Parking
HANGAR A SUPPORT
3,000 SF
HANGAR A
30,000 SF
1 LEVEL
HANGAR B
30,000 SF
1 LEVEL
HANGAR B SUPPORT
2,000 SF
Shaded Hangar Parking
AVIATION BUSINESS CENTER
22,000 SF
2 LEVELS
Gate
FUEL FARM
Gate
EXISTING APRON