Sample – Evacuation Routes for Public Safety Plan

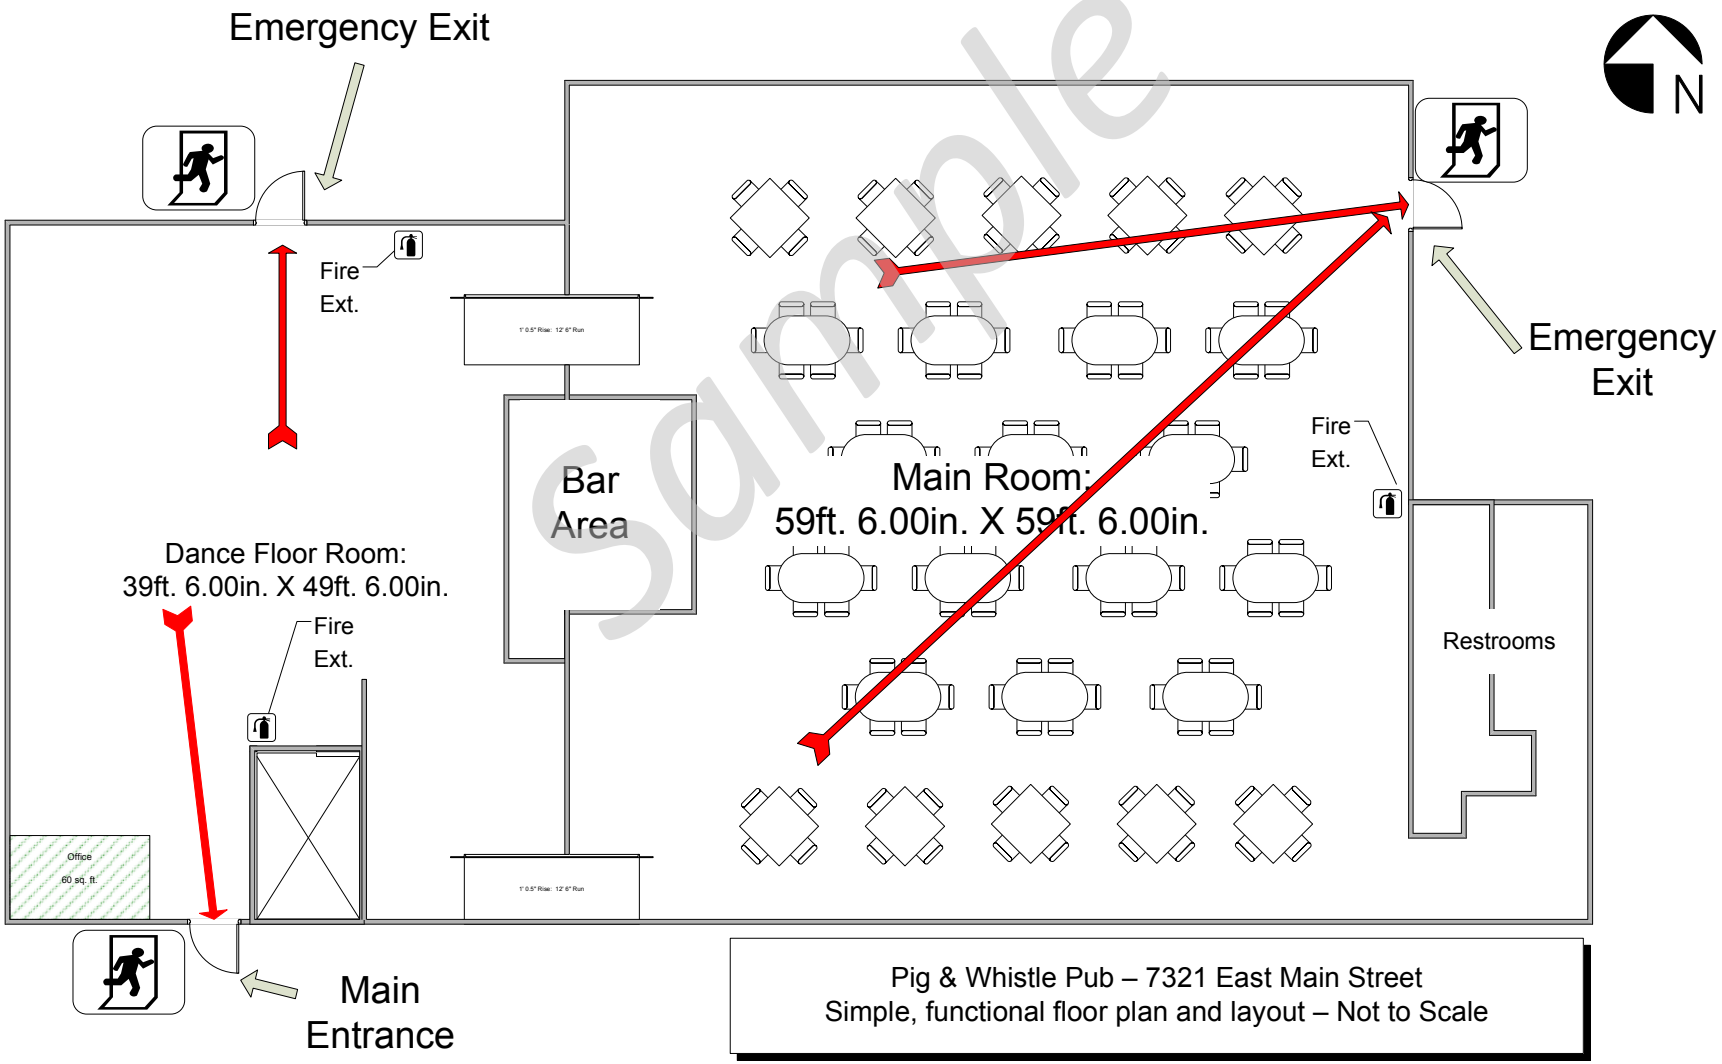

Pig & Whistle Pub – 7321 East Main Street
Simple, functional floor plan and layout – Not to Scale