CATTLETRACK TRAFFIC CALMING

McDONALD DRIVE to LINCOLN DRIVE

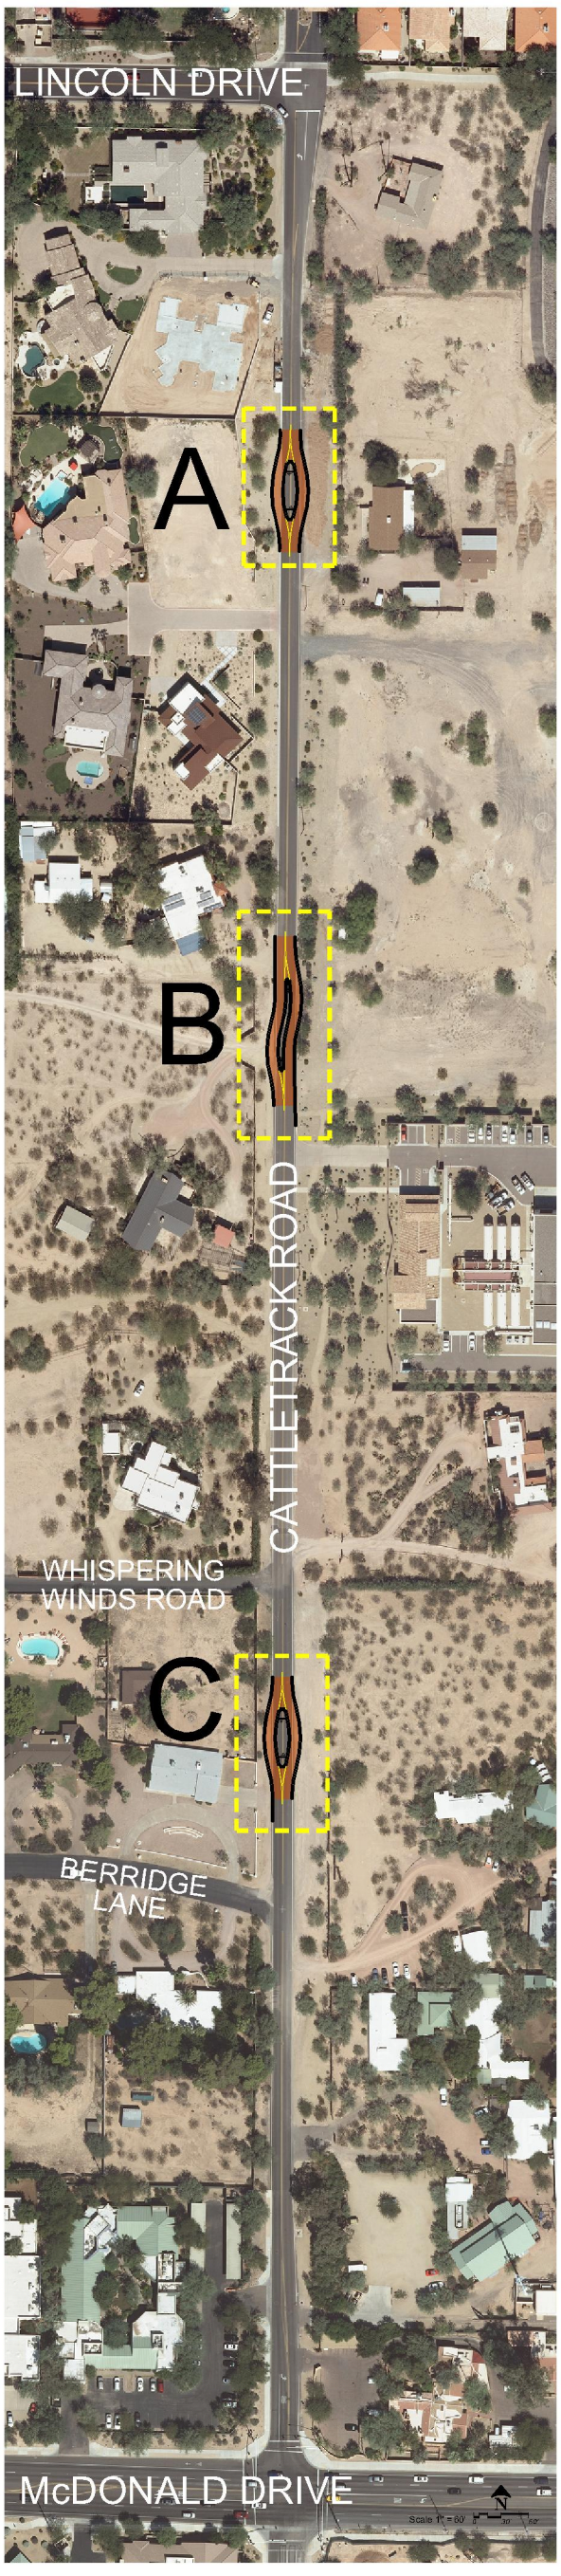

B CHICANE Looking North

C SOUTH CENTER ISLAND Looking North
(Same as A)

MAY 2015

Gavan & Barker Inc. Civil Engineering & Landscape Architecture

CITY OF SCOTTSDALE