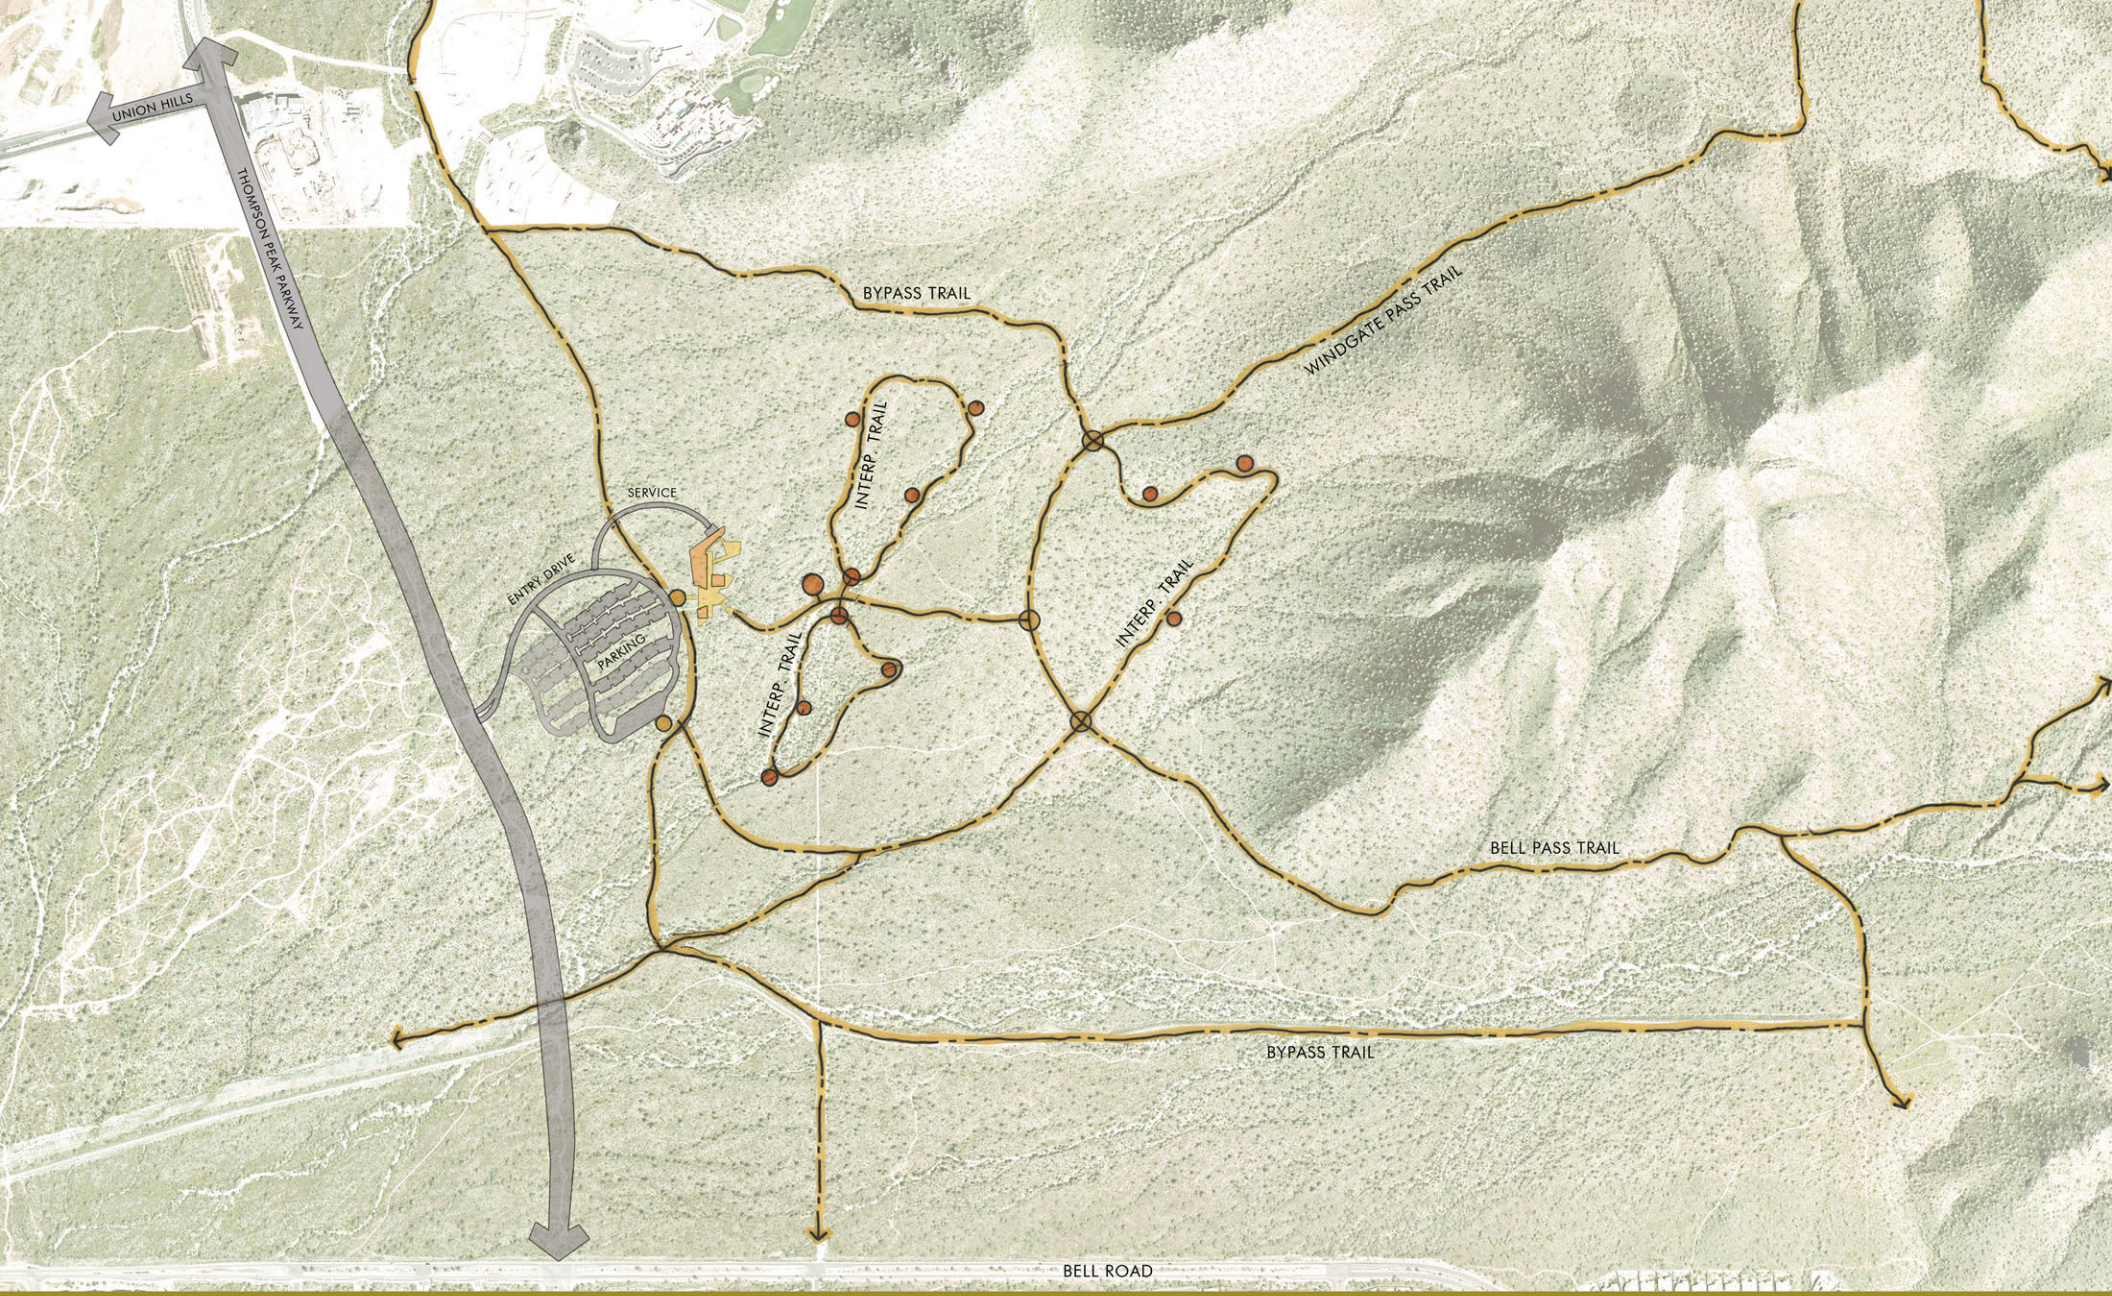

CONCEPTUAL TRAIL PLAN *1:300*

GATEWAY ACCESS AREA / DISCOVERY AREA

Weddle Gilmore Architects