ENTRY PLAZA SECTION

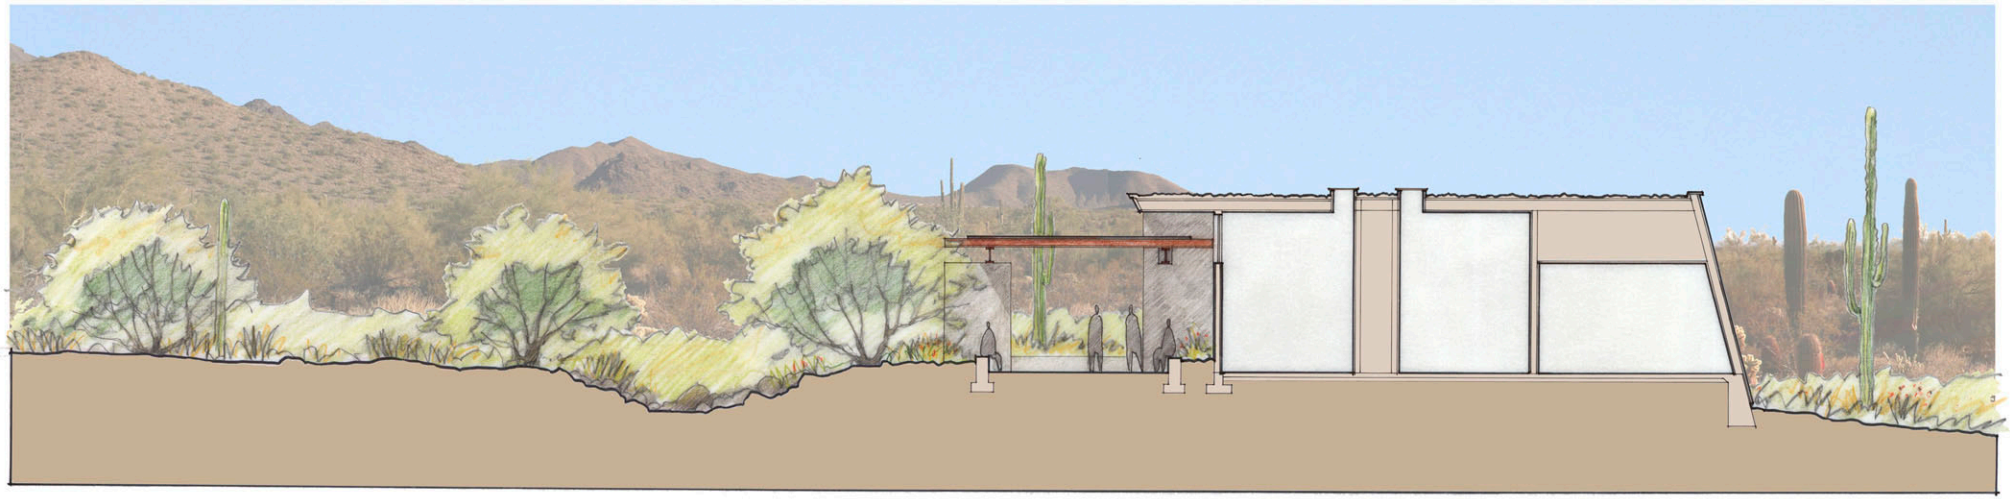

GATEWAY SECTION

CONCEPTUAL SECTIONS *3/16"=1'-0"*

GATEWAY ACCESS AREA / DISCOVERY AREA

Weddle Gilmore Architects