McDowell Road to Wilshire Drive: Center Detail

Proposed Street Alignment - DRAFT

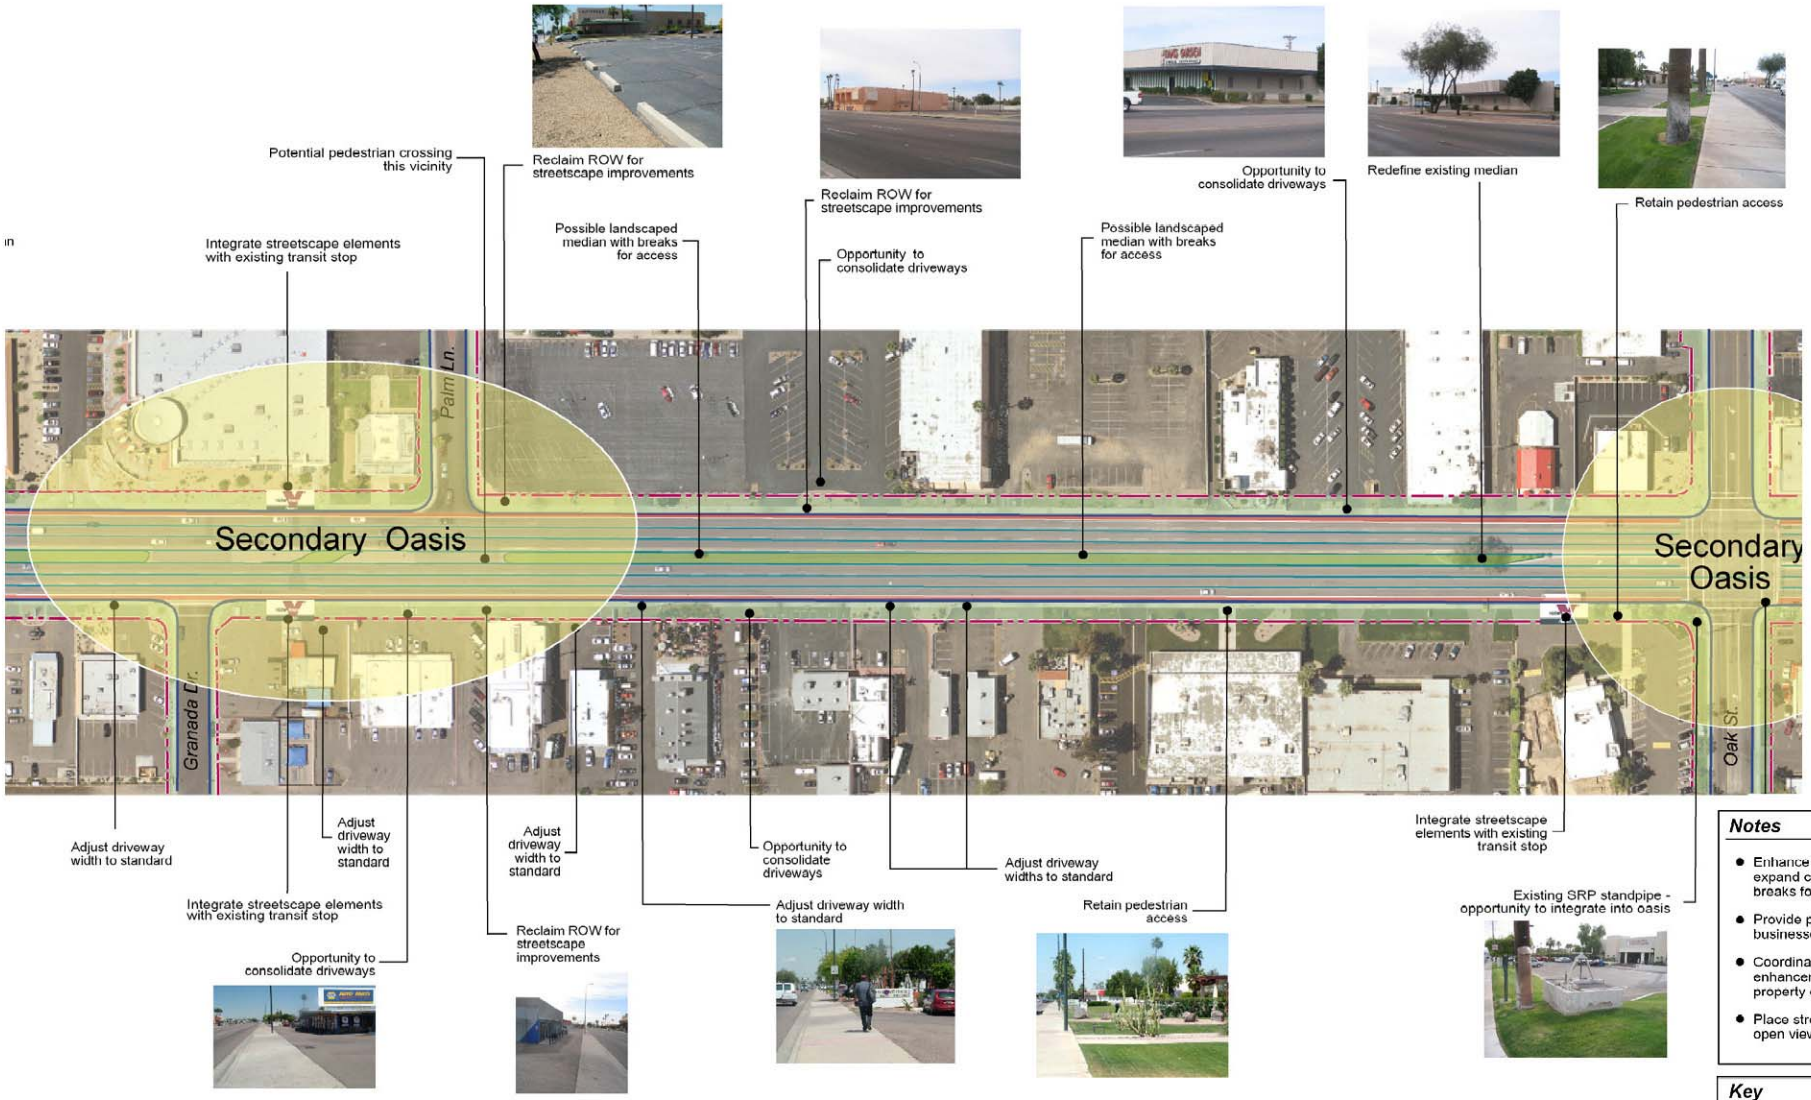

Notes

- Enhance and where possible expand center median with breaks for access
- Provide pedestrian access to businesses
- Coordinate landscape enhancements with adjacent property owners
- Place street trees to allow open views to business signs

Key

- Right-of-way limits
- Proposed curb lines
- Travel lanes
- Bike lanes
- ROW Area proposed for landscape/ streetscape improvements
- Possible median enhancements
- Primary Oasis
- Secondary Oasis

North