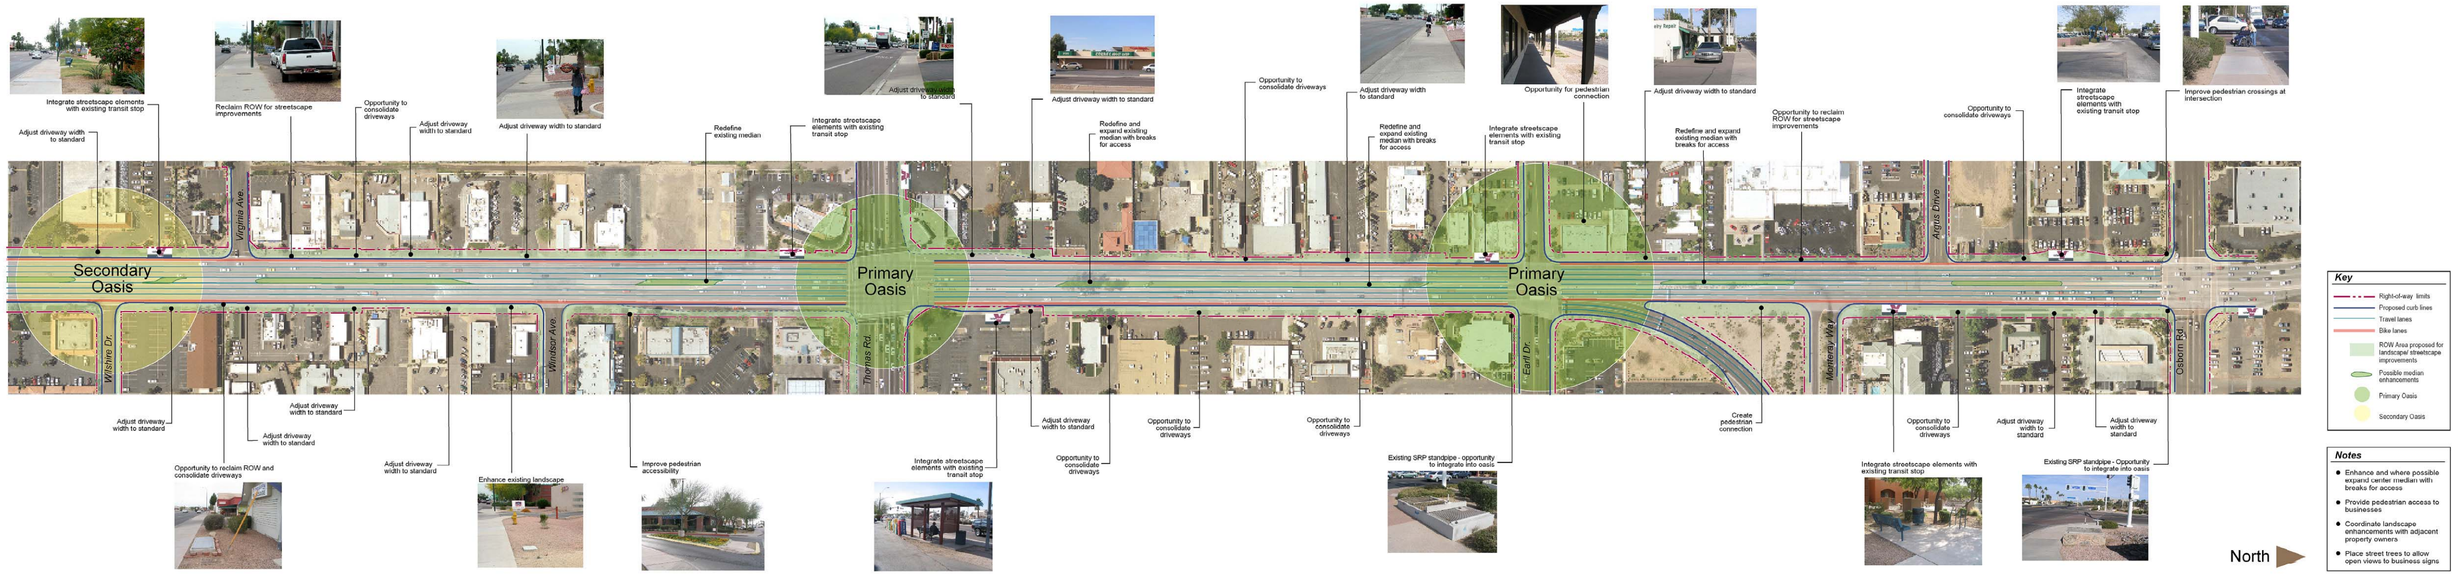Wilshire Drive to Osborn Road DRAFT