NOTES:

1. ½" Expansion Joint, ASTM D–1751 Per MAG Sec. 729, and Elastomeric Sealant Per COS Sec. 342.3.4.
2. Contraction Joints Per COS Supplemental Specifications Sec. 342.
3. Materials And Construction Per COS Supplemental Specifications Sec. 342.

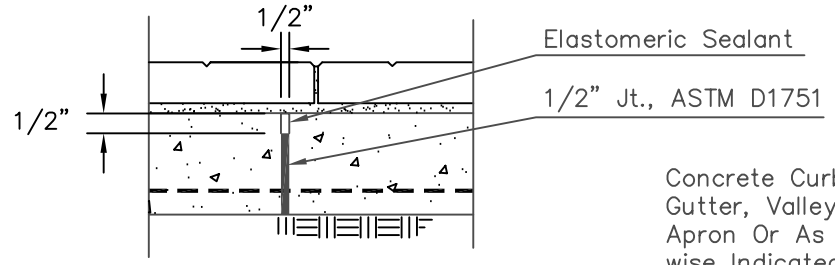

Section A-A

Expansion or Construction Joint

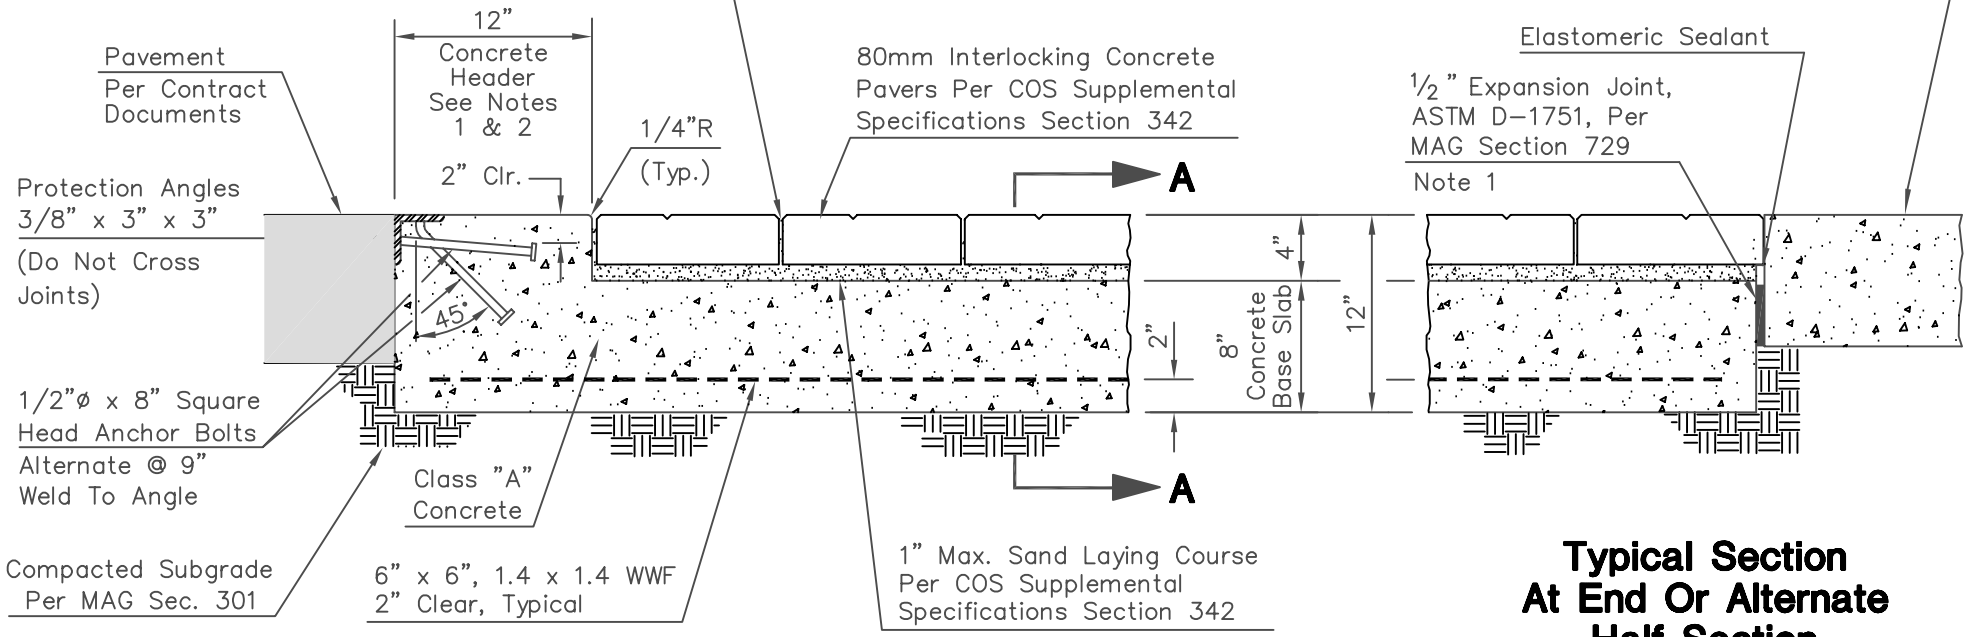

Typical Half Section (Against Pavement)

Typical Section At End Or Alternate Half Section (Against Concrete)

REVISED 2/27/01

DETAIL NO.	City of Scottsdale Standard Details	CONCRETE PAVER CROSSWALK	DETAIL NO.
2238			2238