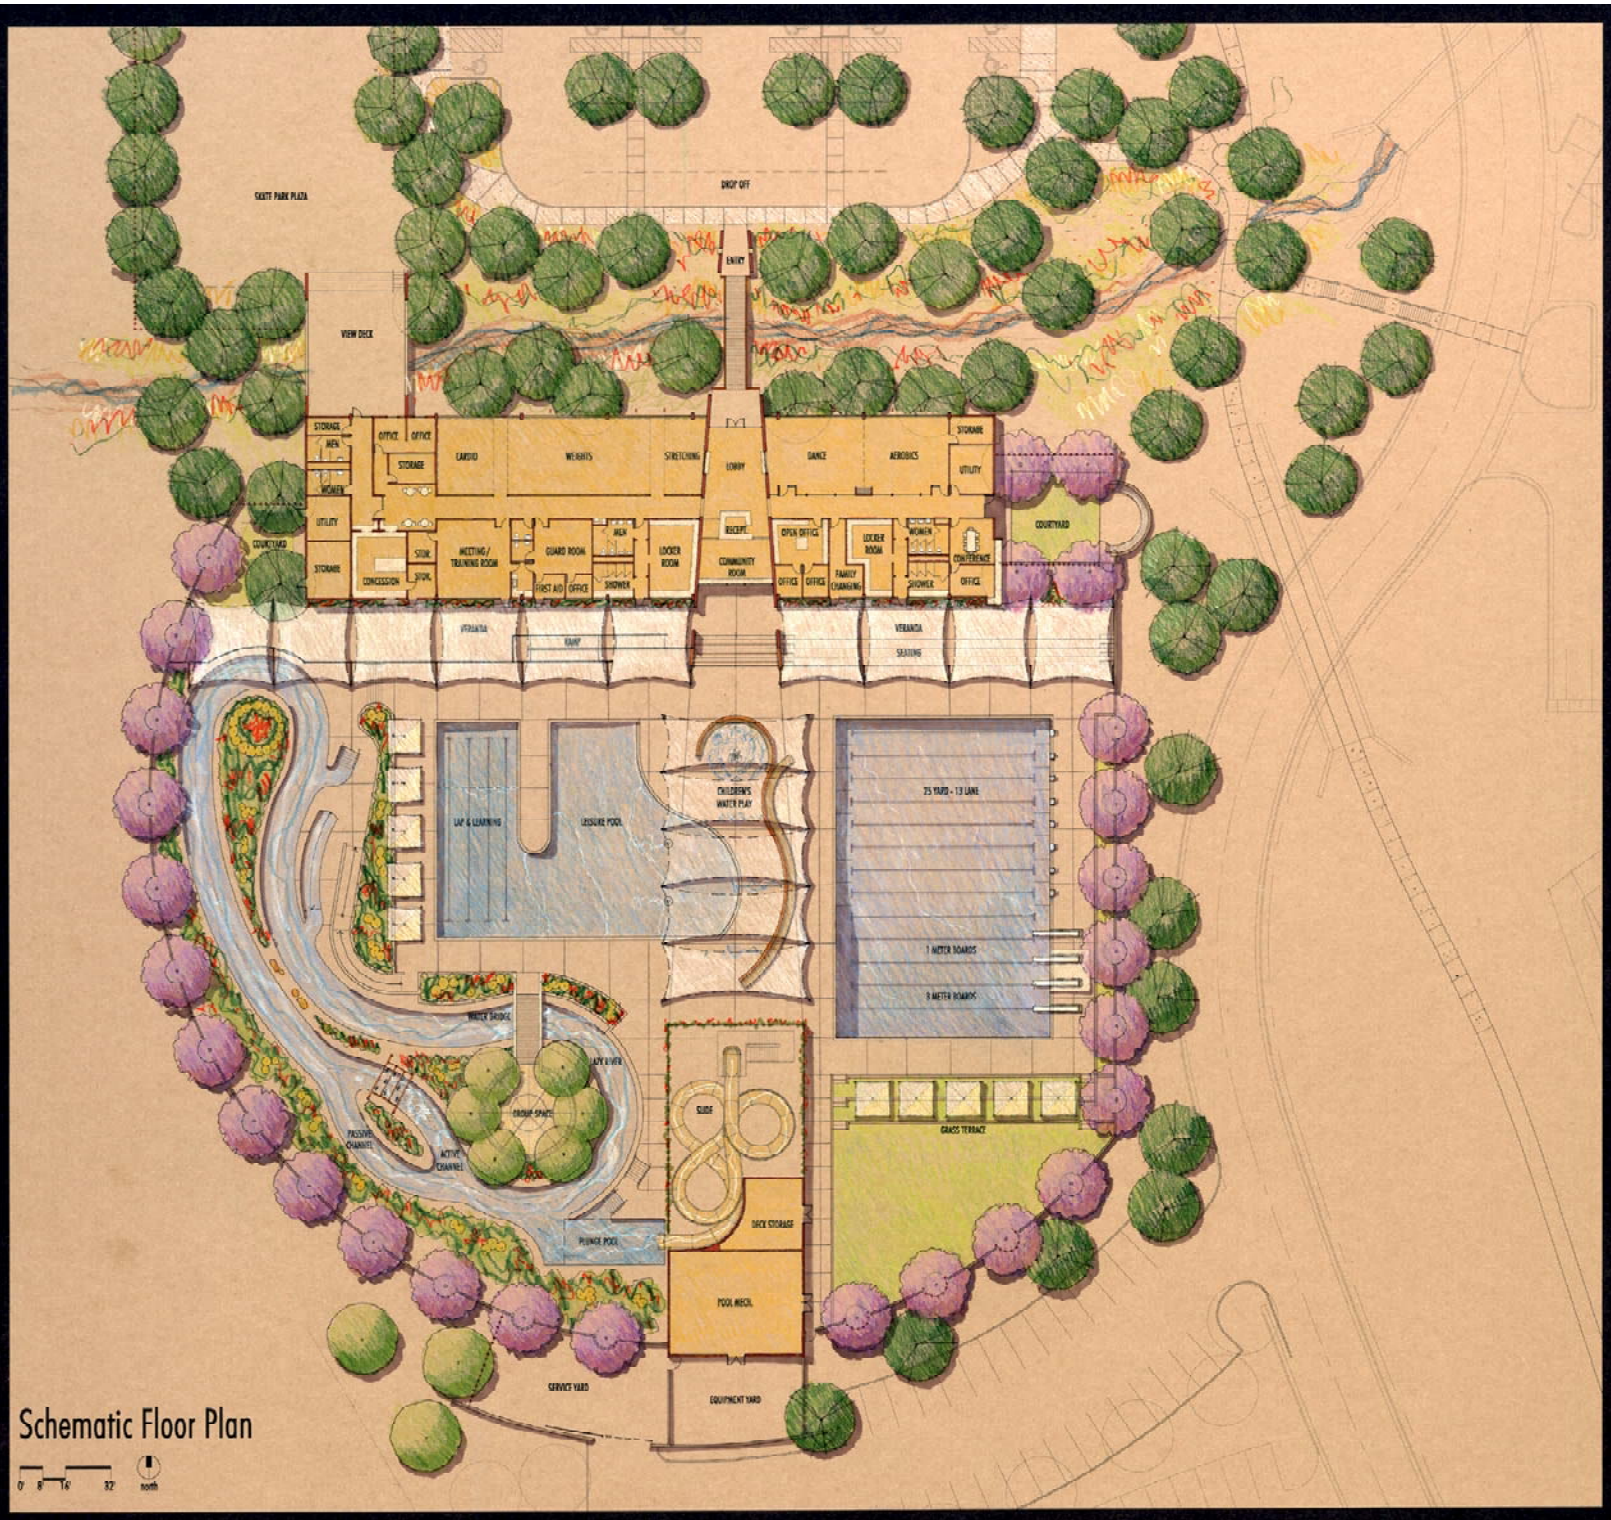

Schematic Floor Plan

0' 8' 16' 32' north

City of Scottsdale

McDOWELL MOUNTAIN RANCH PARK/AQUATIC CENTER

Weddle Gilmore Architects
Floor & Associates
Water Technology
Site Design Group