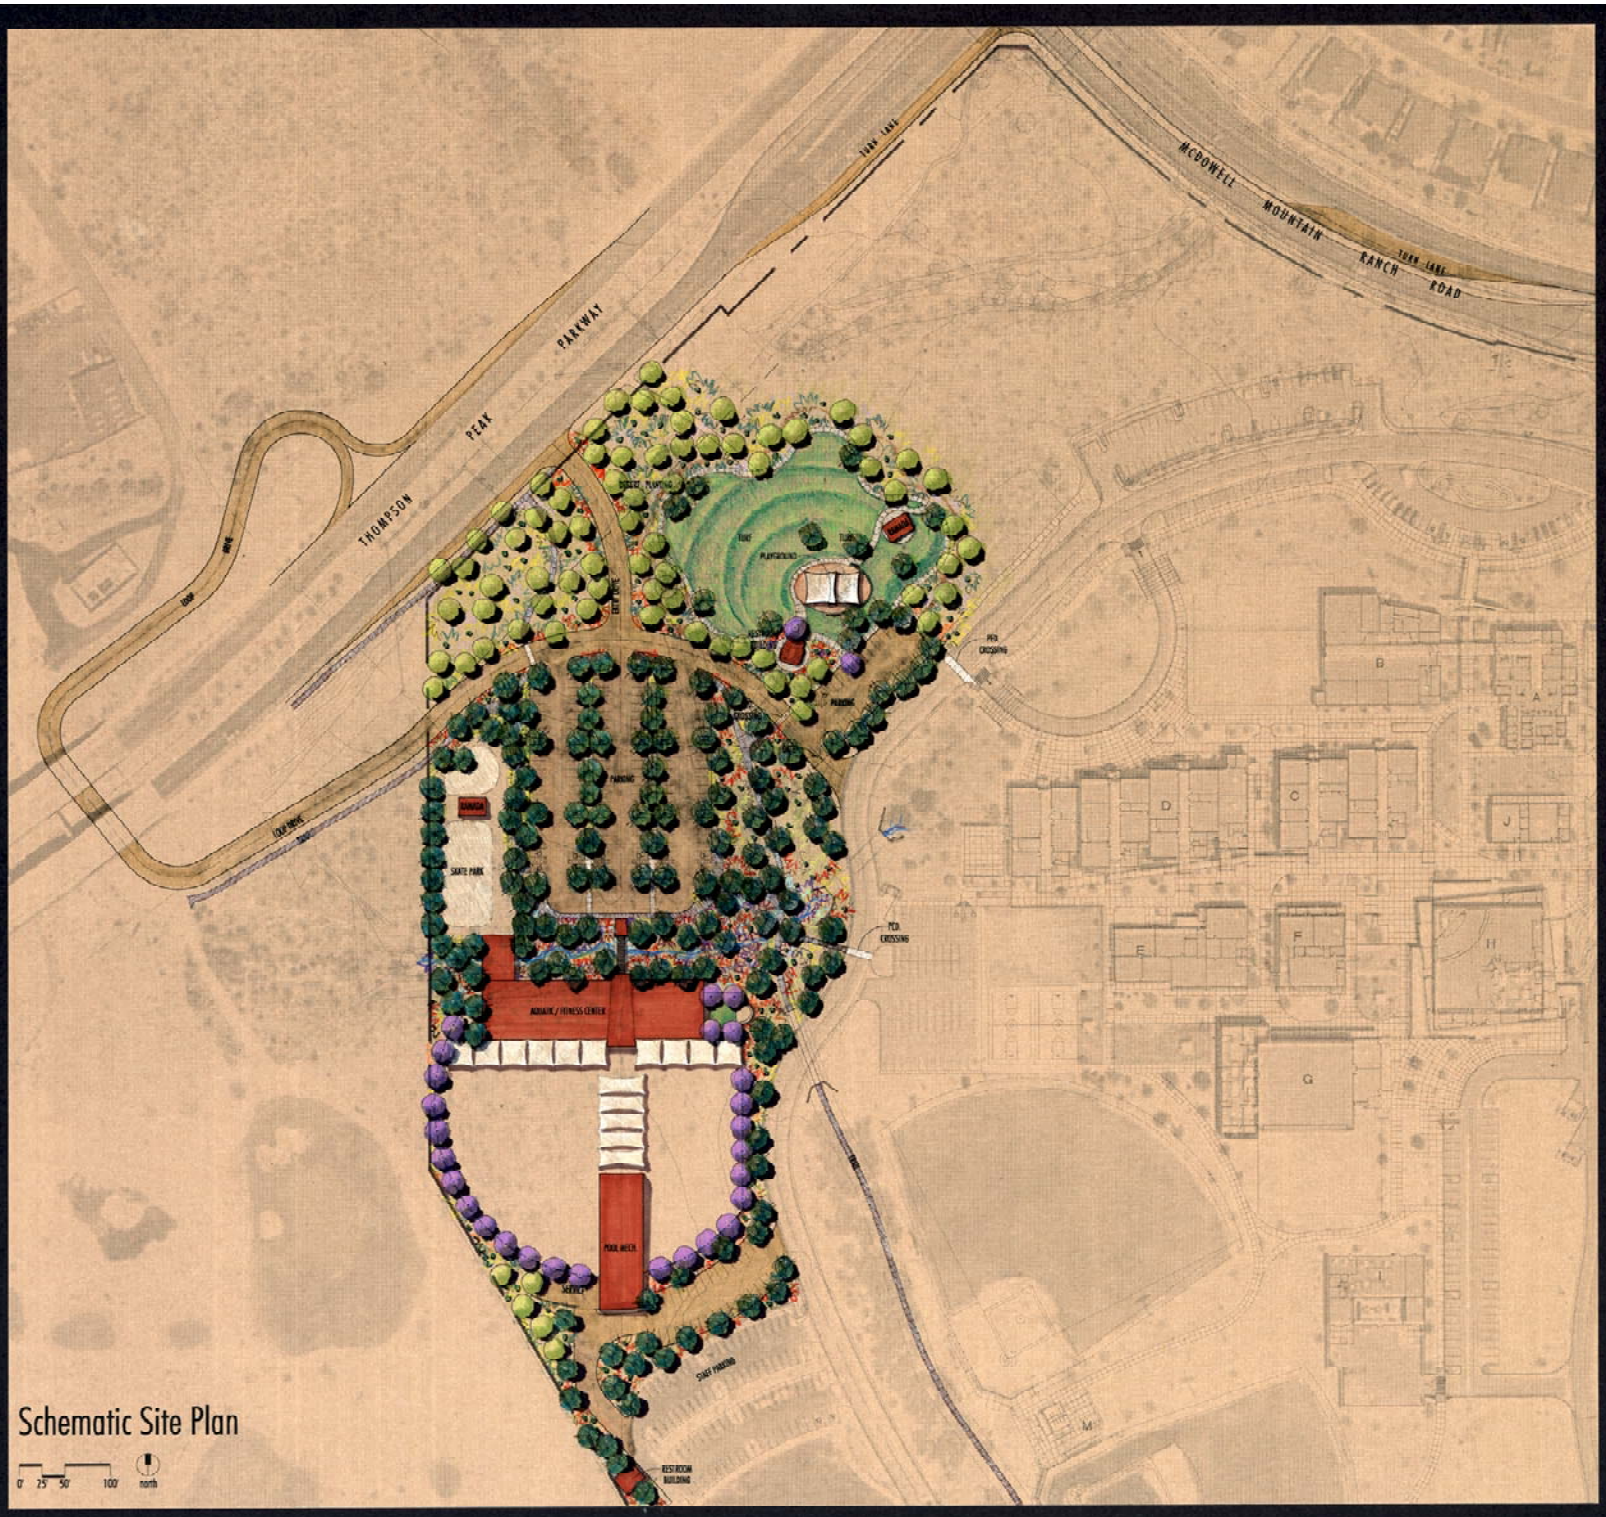

Schematic Site Plan

0' 25' 50' 100' north

City of Scottsdale

McDOWELL MOUNTAIN RANCH PARK/AQUATIC CENTER

Weddle Gilmore Architects
Floor & Associates
Water Technology
Site Design Group