REVISED 3/02/01

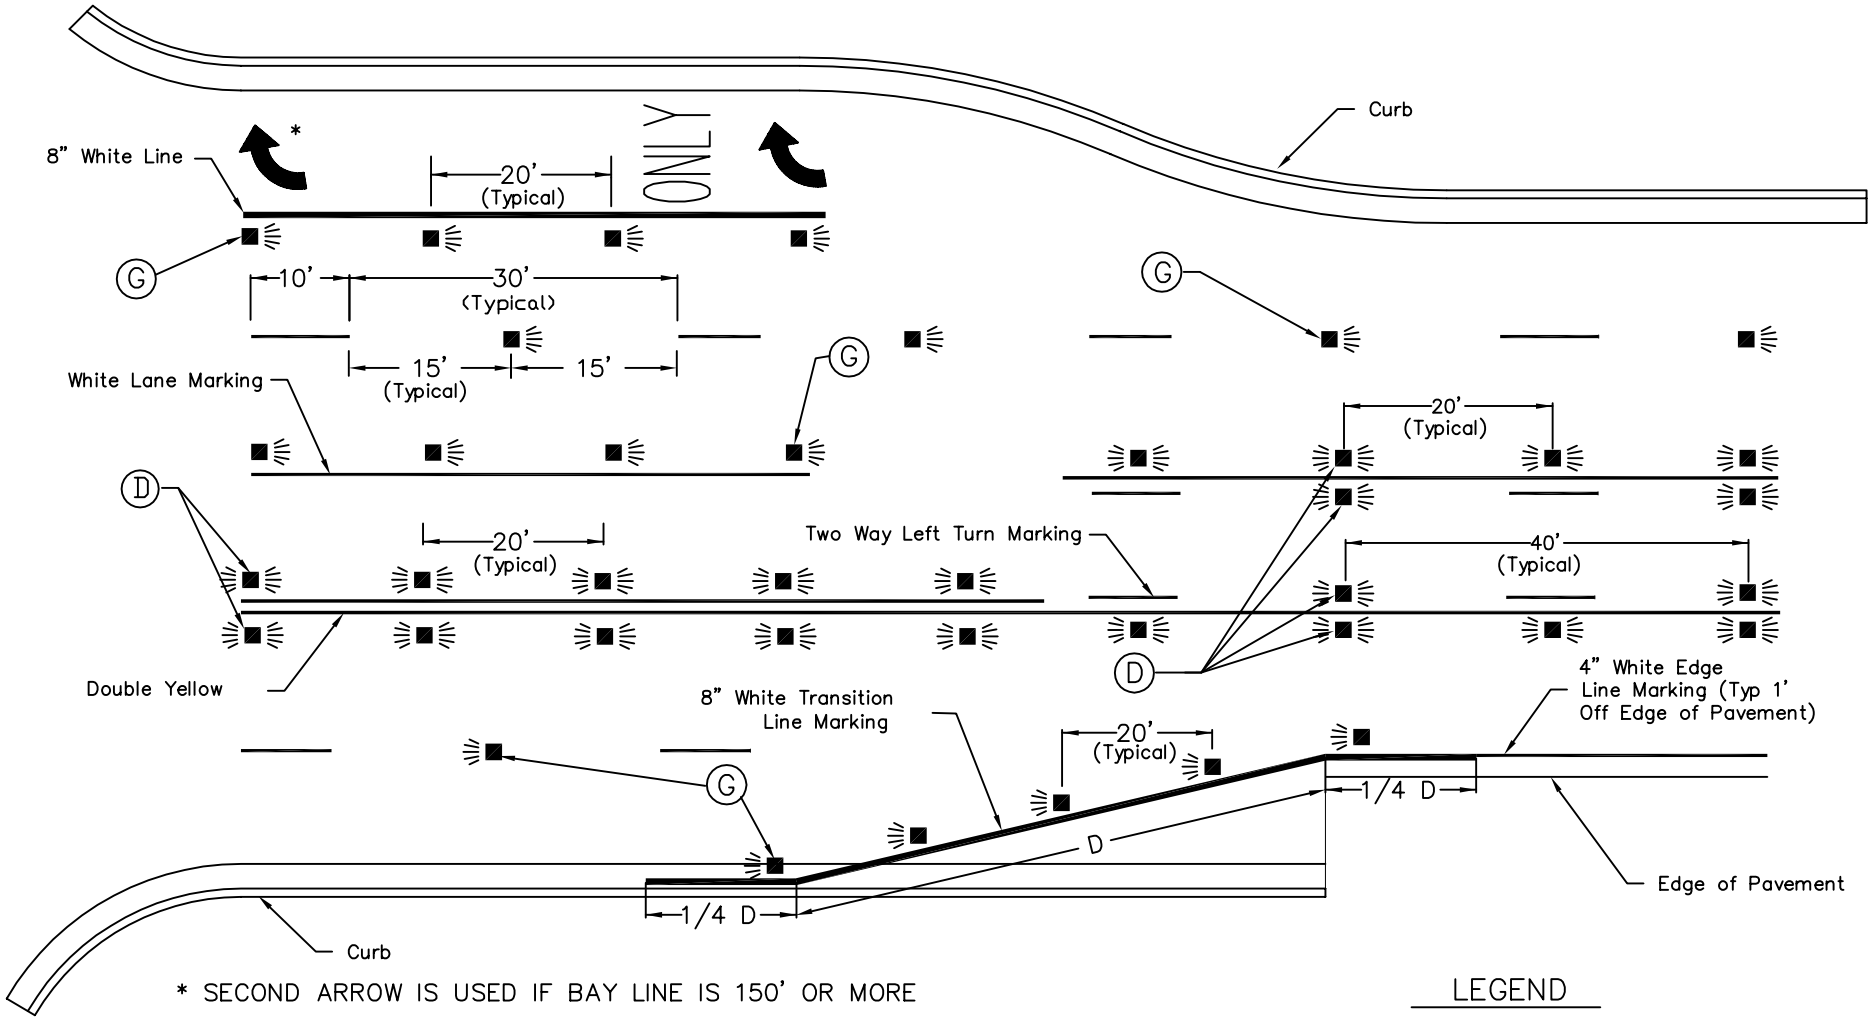

* SECOND ARROW IS USED IF BAY LINE IS 150' OR MORE

REFERENCE ADOT STD DRAWINGS 4-M-2.03 AND 4-M-2.04

SEE STANDARD DETAIL 2363 FOR FIRE HYDRANT MARKERS

LEGEND

(G) – TYPE "G" WHITE, ONE WAY REFLECTIVE

(D) – TYPE "D" YELLOW, TWO WAY REFLECTIVE

DETAIL NO.			DETAIL NO.
2132	City of Scottsdale Standard Details	RAISED PAVEMENT MARKER LAYOUT	2132