HAPPY VALLEY ROAD

PIMA ROAD TO ALMA SCHOOL ROAD

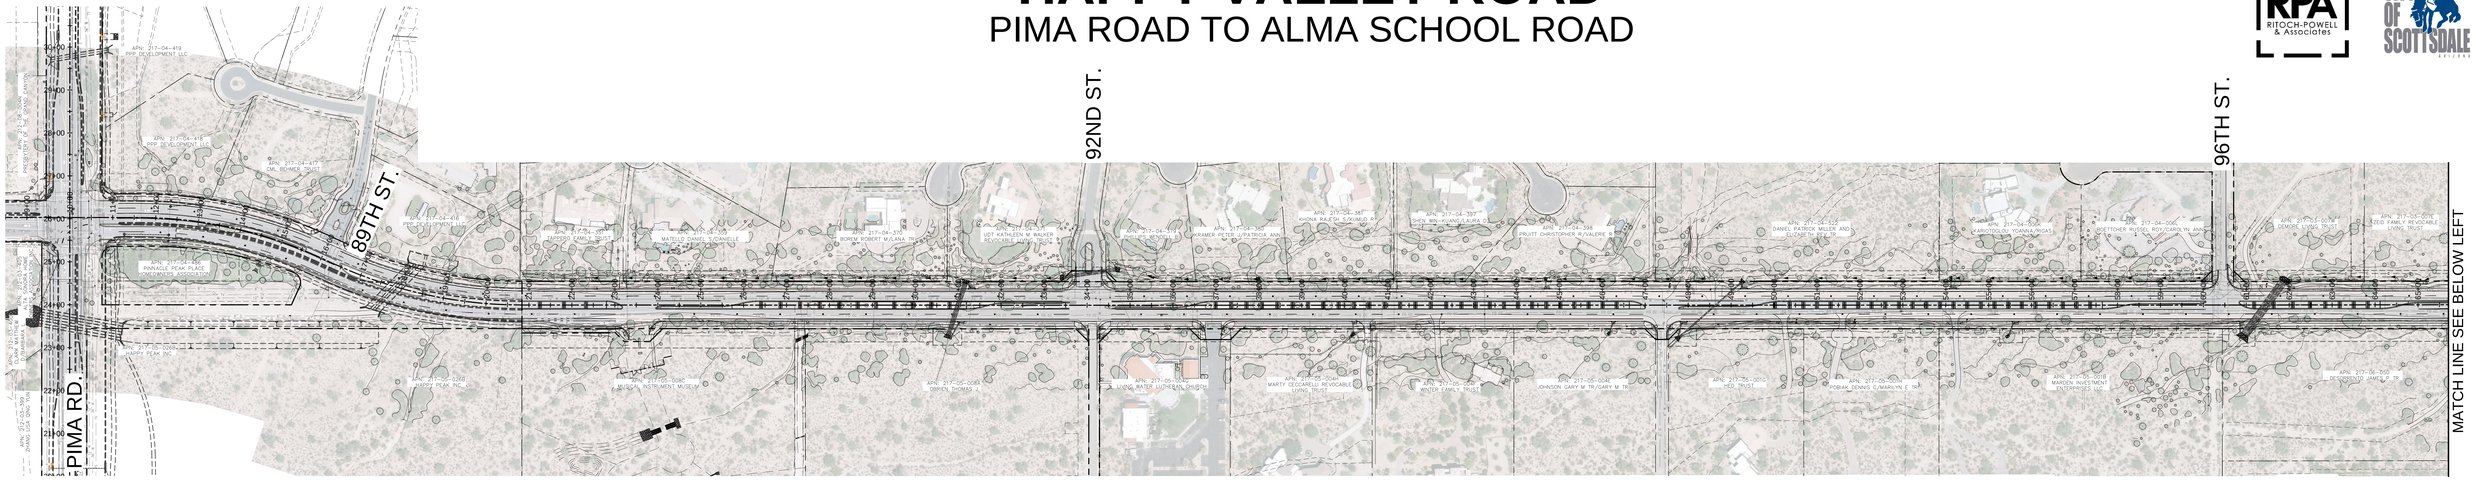

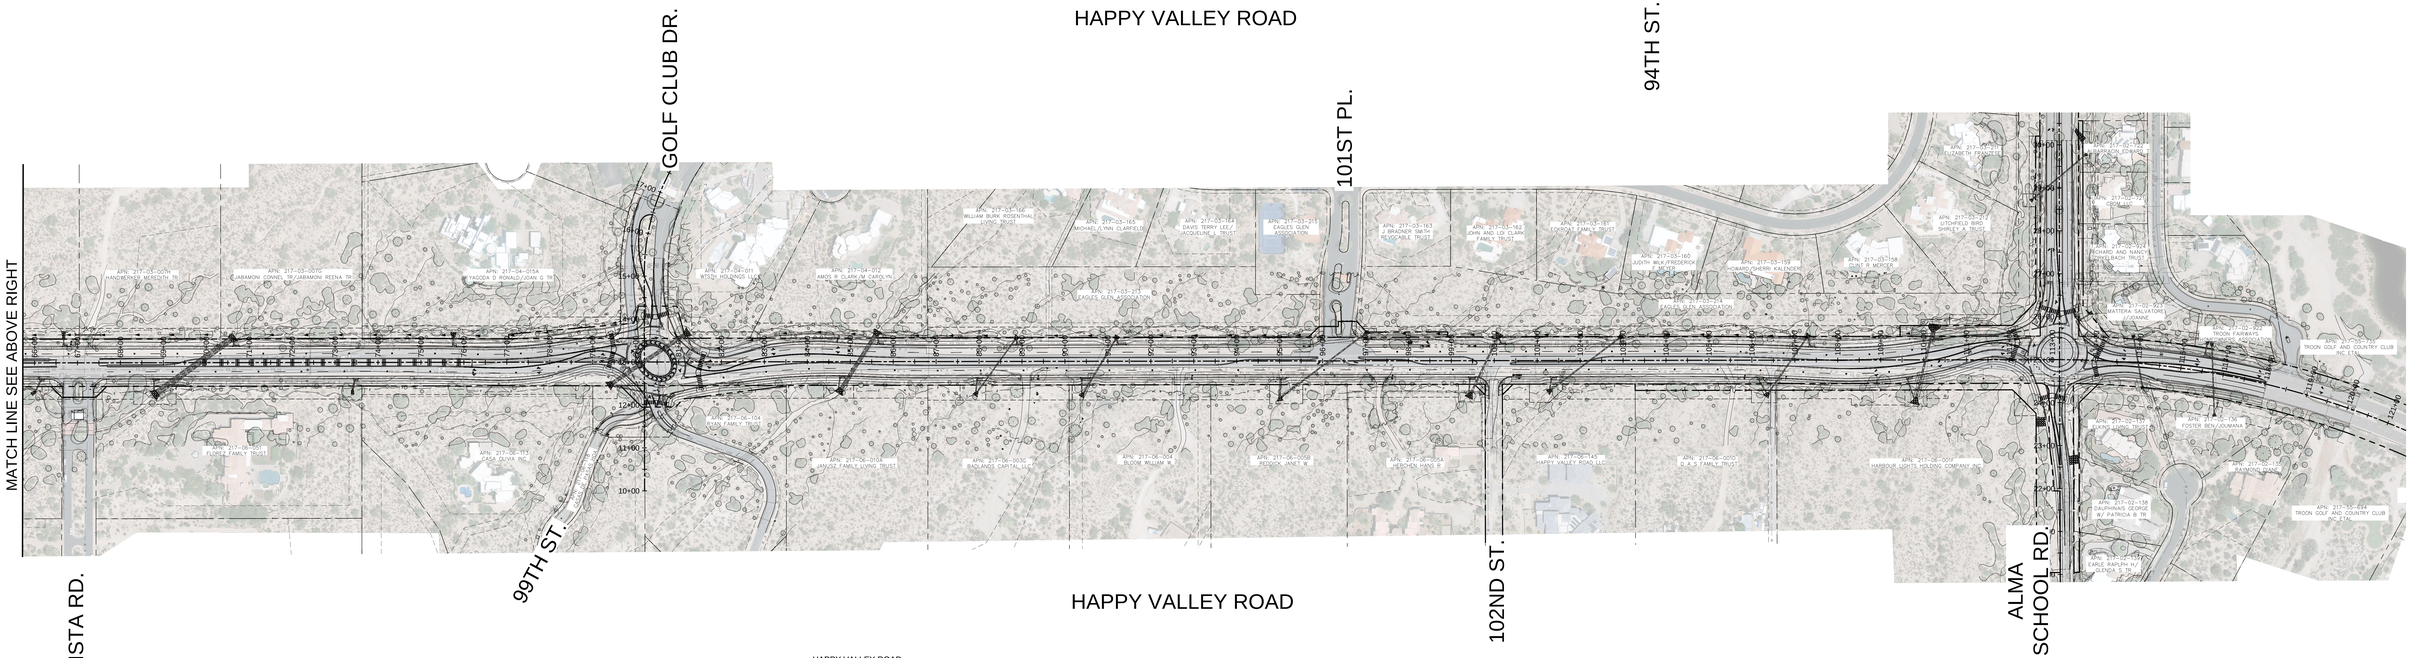

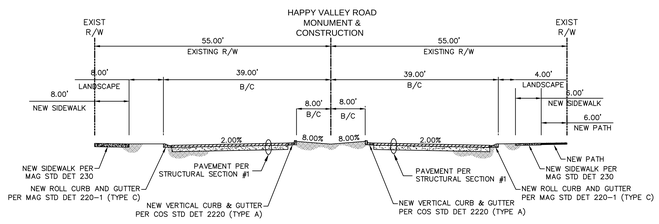

HAPPY VALLEY ROAD
(LOOKING EAST) NTS

N

SCALE
1" = 100'

REV. 02/24/20

36"x60"

PUBLIC WORKS
CAPITAL PROJECT
MANAGEMENT
7447 E. INDIAN SCHOOL RD.
SCOTTSDALE, ARIZONA 85251

SHEET TITLE
HAPPY VALLEY ROAD ROLL PLOT

PROJECT TITLE
HAPPY VALLEY ROAD
PIMA ROAD TO ALMA SCHOOL ROAD