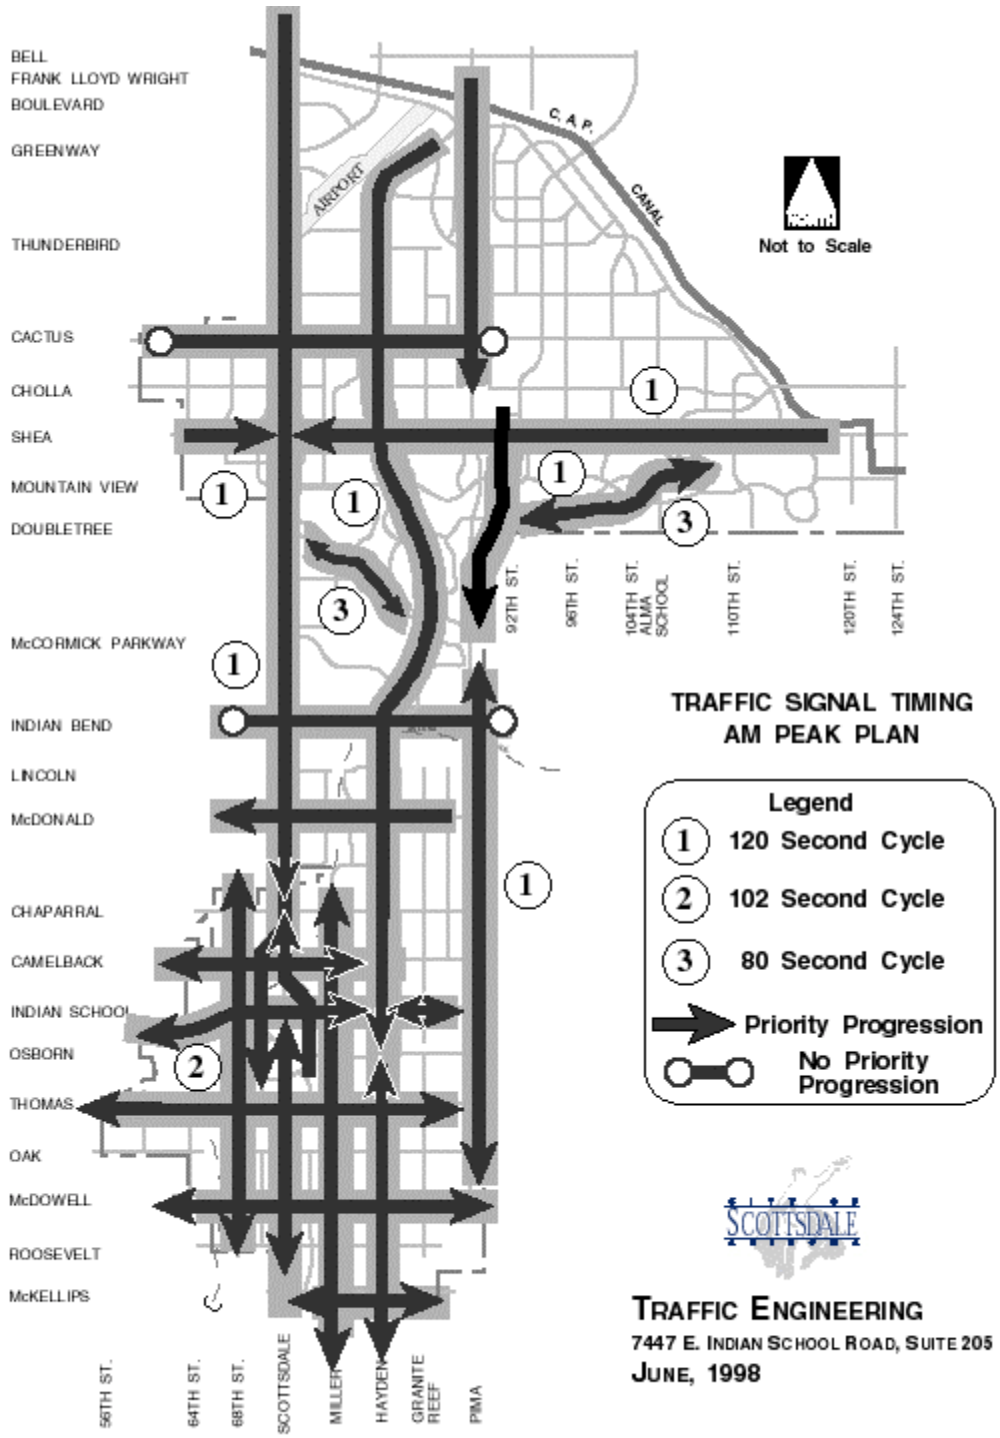
BELL
FRANK LLOYD WRIGHT
BOULEVARD
GREENWAY
THUNDERBIRD
CACTUS
CHOLLA
SHEA
MOUNTAIN VIEW
DOUBLETREE
McCORMICK PARKWAY
INDIAN BEND
LINCOLN
McDONALD
CHAPARRAL
CAMELBACK
INDIAN SCHOOL
OSBORN
THOMAS
OAK
McDOWELL
ROOSEVELT
McKELLIPS
56TH ST.
64TH ST.
68TH ST.
SCOTTSDALE
MILLER
HAYDEN
GRANITE REEF
PIMA
92TH ST.
96TH ST.
104TH ST. ALMA SCHOOL
110TH ST.
120TH ST.
124TH ST.
AIRPORT
C.A.P. CANAL
Not to Scale
TRAFFIC SIGNAL TIMING
AM PEAK PLAN
Legend
1 120 Second Cycle
2 102 Second Cycle
3 80 Second Cycle
Priority Progression
No Priority Progression
SCOTTSDALE
TRAFFIC ENGINEERING
7447 E. INDIAN SCHOOL ROAD, SUITE 205
JUNE, 1998

Figure 1

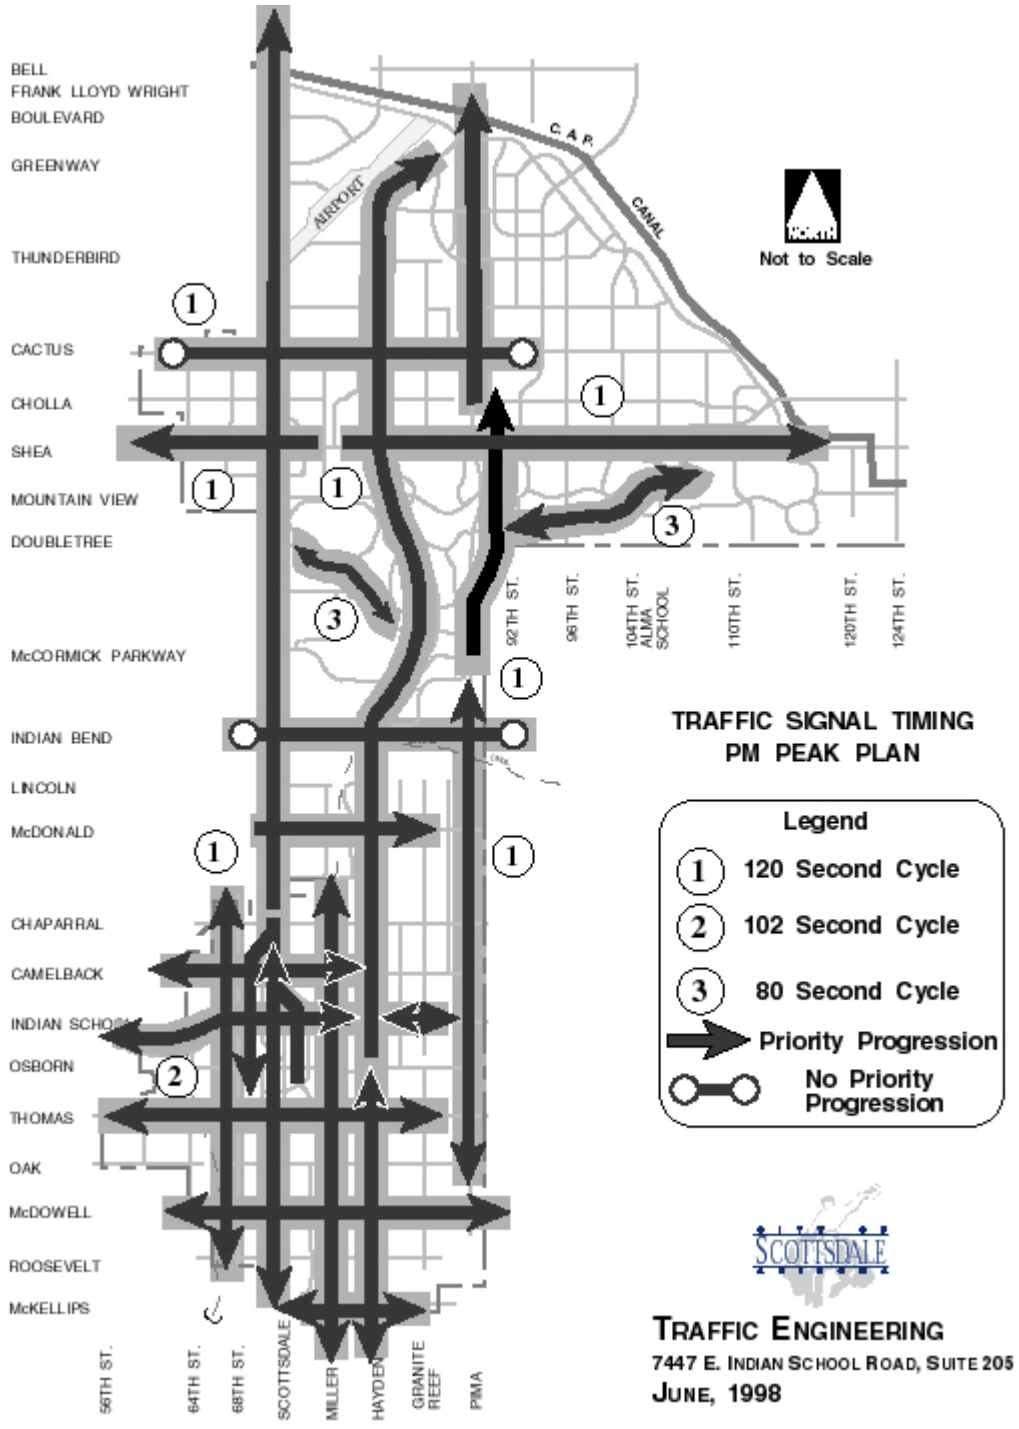
BELL
FRANK LLOYD WRIGHT
BOULEVARD
GREENWAY
THUNDERBIRD
CACTUS
CHOLLA
SHEA
MOUNTAIN VIEW
DOUBLETREE
McCORMICK PARKWAY
INDIAN BEND
LINCOLN
McDONALD
CHAPARRAL
CAMELBACK
INDIAN SCHOOL
OSBORN
THOMAS
OAK
McDOWELL
ROOSEVELT
McKELLIPS
56TH ST.
64TH ST.
68TH ST.
SCOTTSDALE
MILLER
HAYDEN
GRANITE REEF
PIMA
92TH ST.
96TH ST.
104TH ST. ALMA SCHOOL
110TH ST.
120TH ST.
124TH ST.
AIRPORT
C.A.P. CANAL
Not to Scale
TRAFFIC SIGNAL TIMING
PM PEAK PLAN
Legend
1 120 Second Cycle
2 102 Second Cycle
3 80 Second Cycle
Priority Progression
No Priority Progression
SCOTTSDALE
TRAFFIC ENGINEERING
7447 E. INDIAN SCHOOL ROAD, SUITE 205
JUNE, 1998

Figure 2

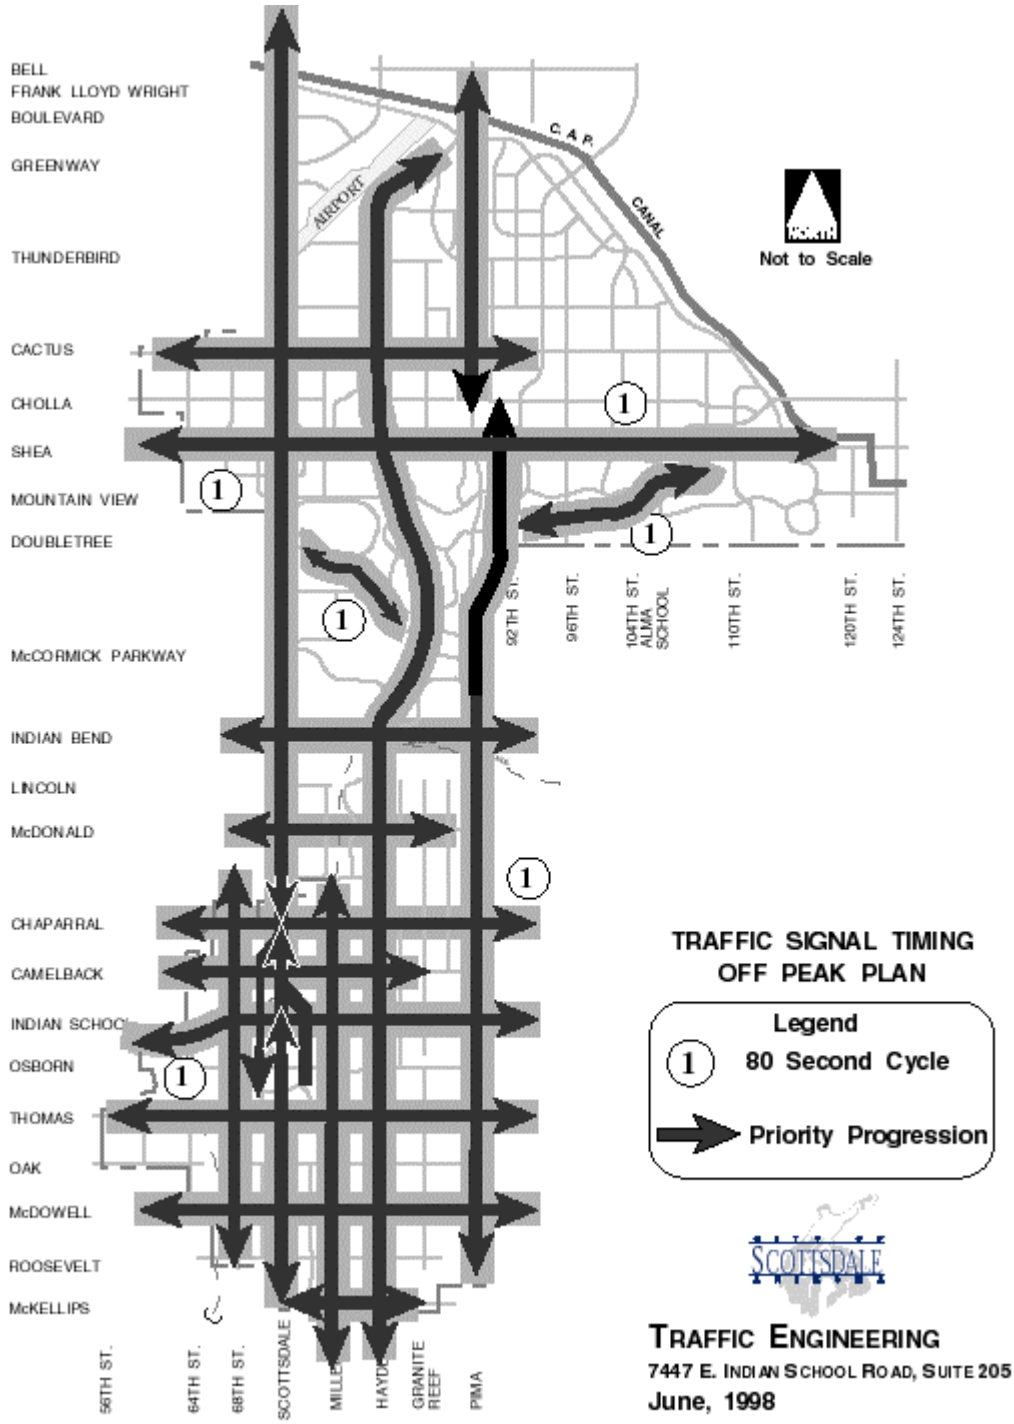

TRAFFIC SIGNAL TIMING
OFF PEAK PLAN

Legend

1 **80 Second Cycle**

Priority Progression

SCOTTSDALE

TRAFFIC ENGINEERING
7447 E. INDIAN SCHOOL ROAD, SUITE 205
June, 1998

Figure 3

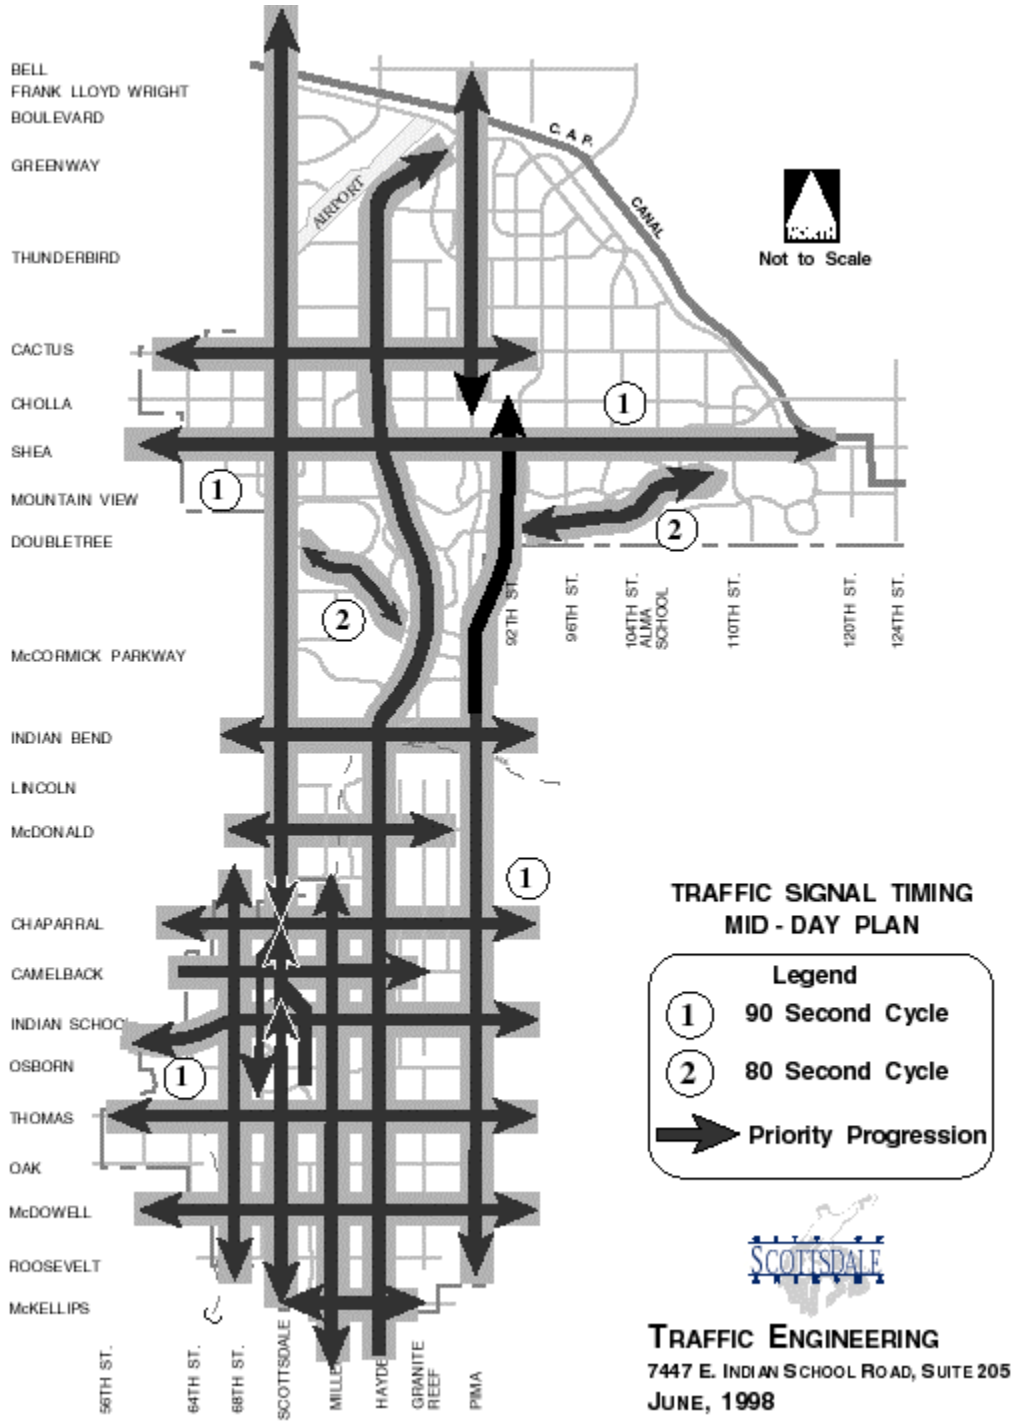
BELL
FRANK LLOYD WRIGHT
BOULEVARD
GREENWAY
THUNDERBIRD
CACTUS
CHOLLA
SHEA
MOUNTAIN VIEW
DOUBLETREE
McCORMICK PARKWAY
INDIAN BEND
LINCOLN
McDONALD
CHAPARRAL
CAMELBACK
INDIAN SCHOOL
OSBORN
THOMAS
OAK
McDOWELL
ROOSEVELT
McKELLIPS
56TH ST.
64TH ST.
68TH ST.
SCOTTSDALE
MILLER
HAYDEN
GRANITE REEF
PIMA
92TH ST.
96TH ST.
104TH ST. ALMA SCHOOL
110TH ST.
120TH ST.
124TH ST.
AIRPORT
C.A.P. CANAL
Not to Scale
1
2
TRAFFIC SIGNAL TIMING
MID - DAY PLAN
Legend
1 90 Second Cycle
2 80 Second Cycle
Priority Progression
SCOTTSDALE
TRAFFIC ENGINEERING
7447 E. INDIAN SCHOOL ROAD, SUITE 205
JUNE, 1998

Figure 4

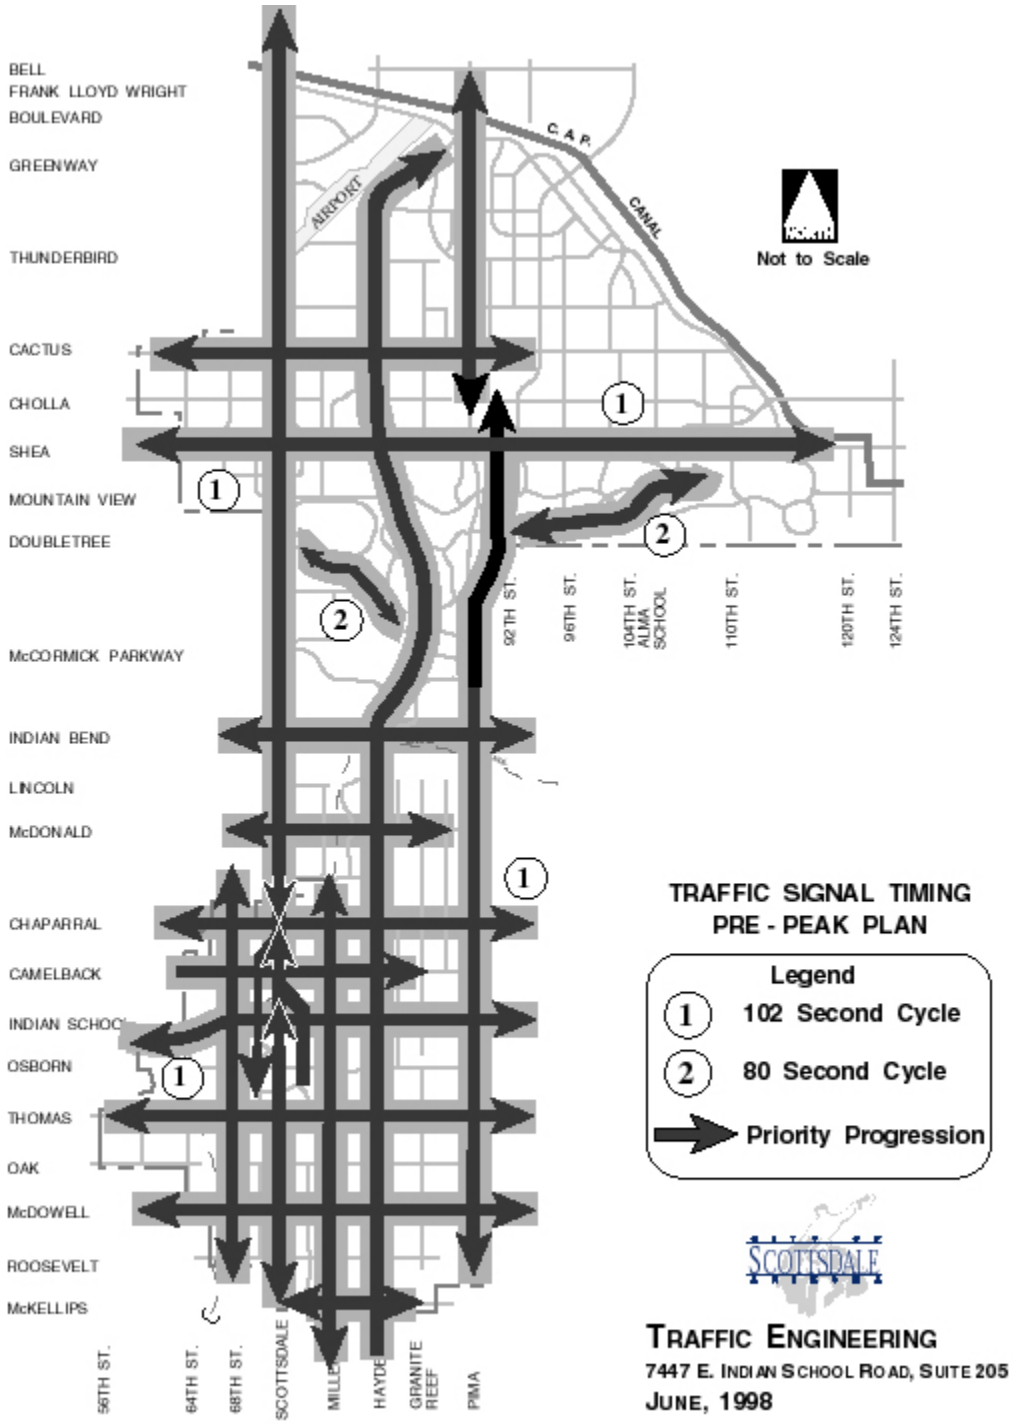
BELL
FRANK LLOYD WRIGHT
BOULEVARD
GREENWAY
THUNDERBIRD
CACTUS
CHOLLA
SHEA
MOUNTAIN VIEW
DOUBLETREE
McCORMICK PARKWAY
INDIAN BEND
LINCOLN
McDONALD
CHAPARRAL
CAMELBACK
INDIAN SCHOOL
OSBORN
THOMAS
OAK
McDOWELL
ROOSEVELT
McKELLIPS
56TH ST.
64TH ST.
68TH ST.
SCOTTSDALE
MILLER
HAYDEN
GRANITE REEF
PIMA
92TH ST.
96TH ST.
104TH ST. ALMA SCHOOL
110TH ST.
120TH ST.
124TH ST.
AIRPORT
C.A.P. CANAL
Not to Scale
1
2
TRAFFIC SIGNAL TIMING
PRE - PEAK PLAN
Legend
1 102 Second Cycle
2 80 Second Cycle
Priority Progression
SCOTTSDALE
TRAFFIC ENGINEERING
7447 E. INDIAN SCHOOL ROAD, SUITE 205
JUNE, 1998

Figure 5