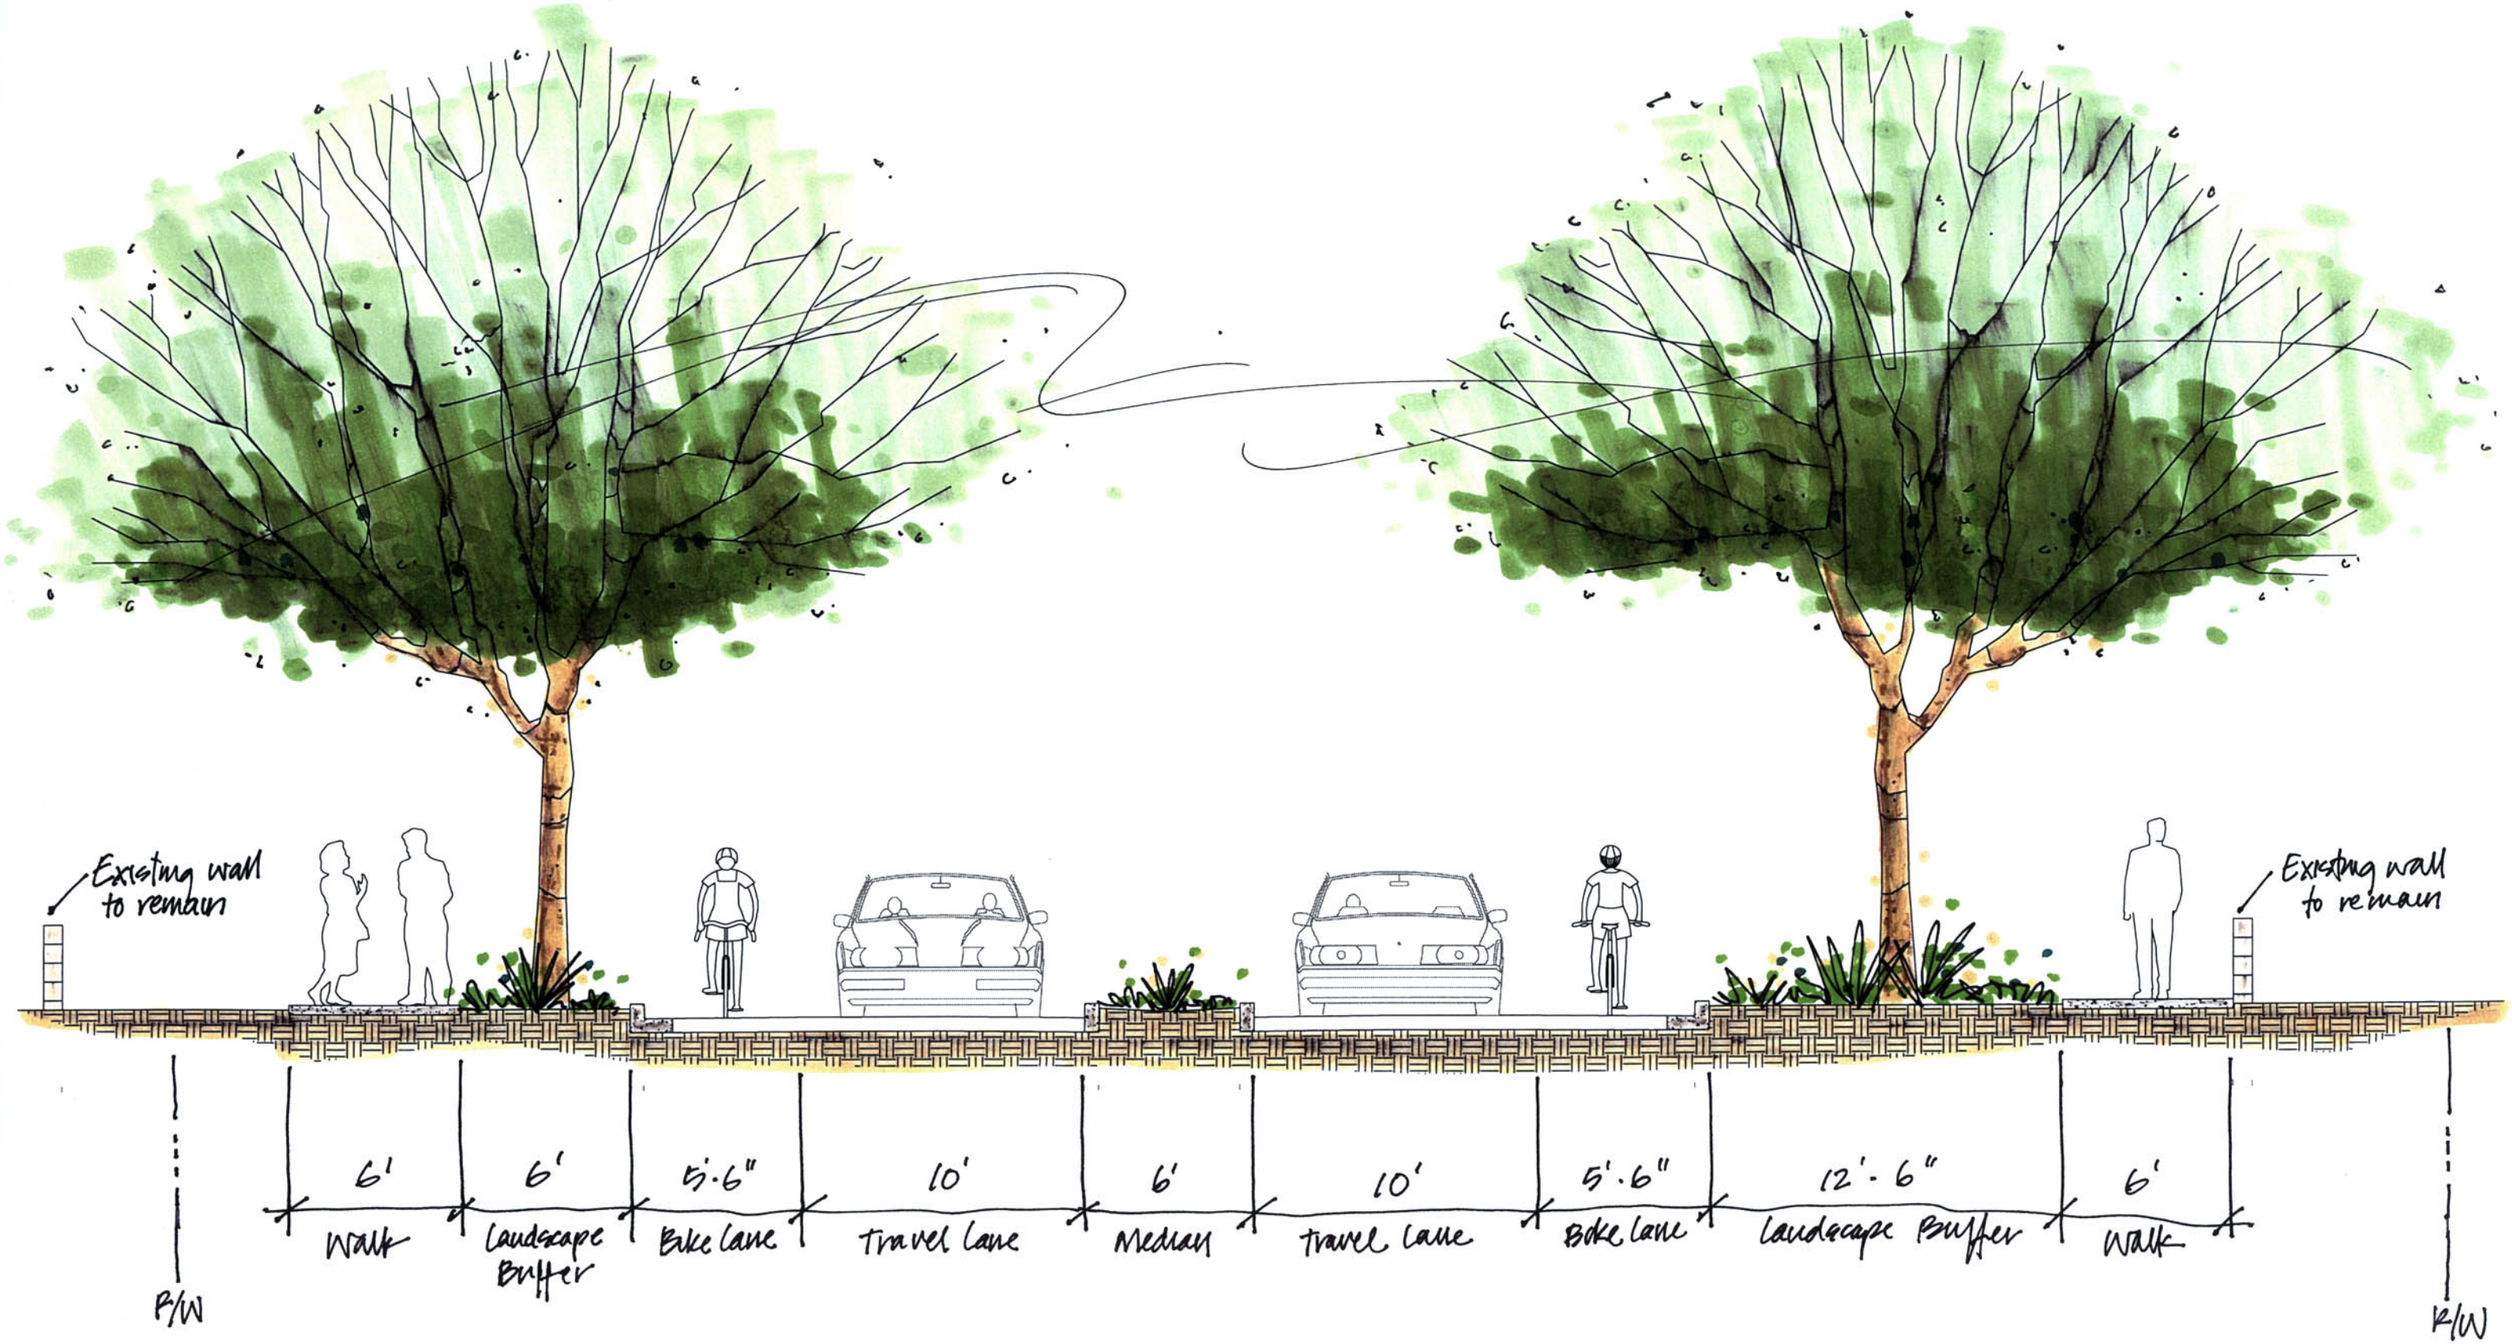

Chaparral Road. looking west

1158 E. Missouri #140
Phoenix, AZ 85014
Phone 602.234.2111
Fax 602.234.3111
A DYE DESIGN
A DYE DESIGN INC.

NORTH

STA. 22 + 50 **Chaparral Traffic Calming Project - 68th Street to Scottsdale Road**

INCA ENGINEERS INC.
8800 North Central Ave., Suite 200
Phoenix, Arizona 85004
Phone(602) 277-8181 Fax(602)277-8188

3.9.06