PALO VERDE DRIVE

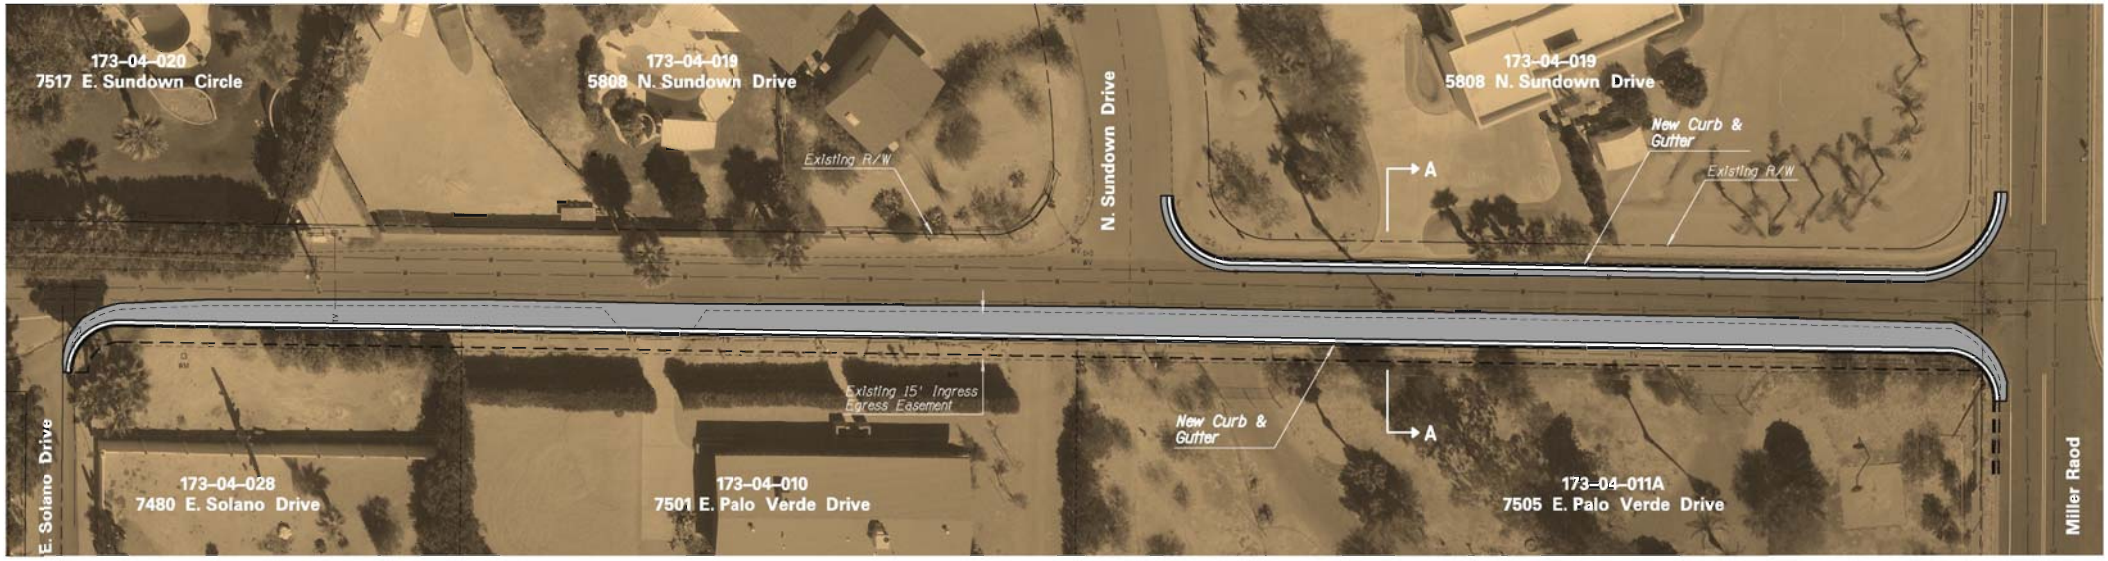

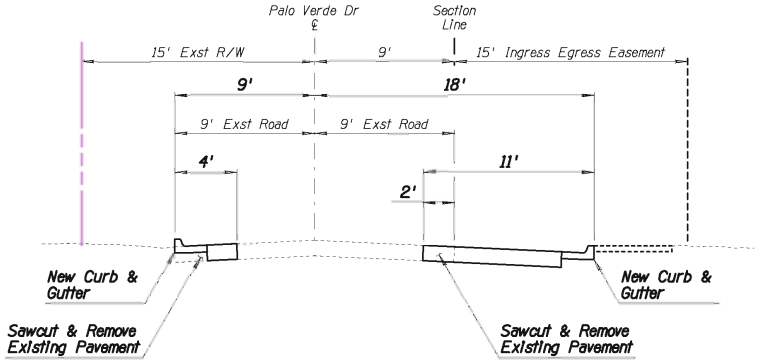

SECTION A–A

MUNICIPAL SERVICES DEPARTMENT
CAPITAL PROJECT MANAGEMENT
7447 E INDIAN SCHOOL
SCOTTSDALE, ARIZONA 85251

Carter::Burgess