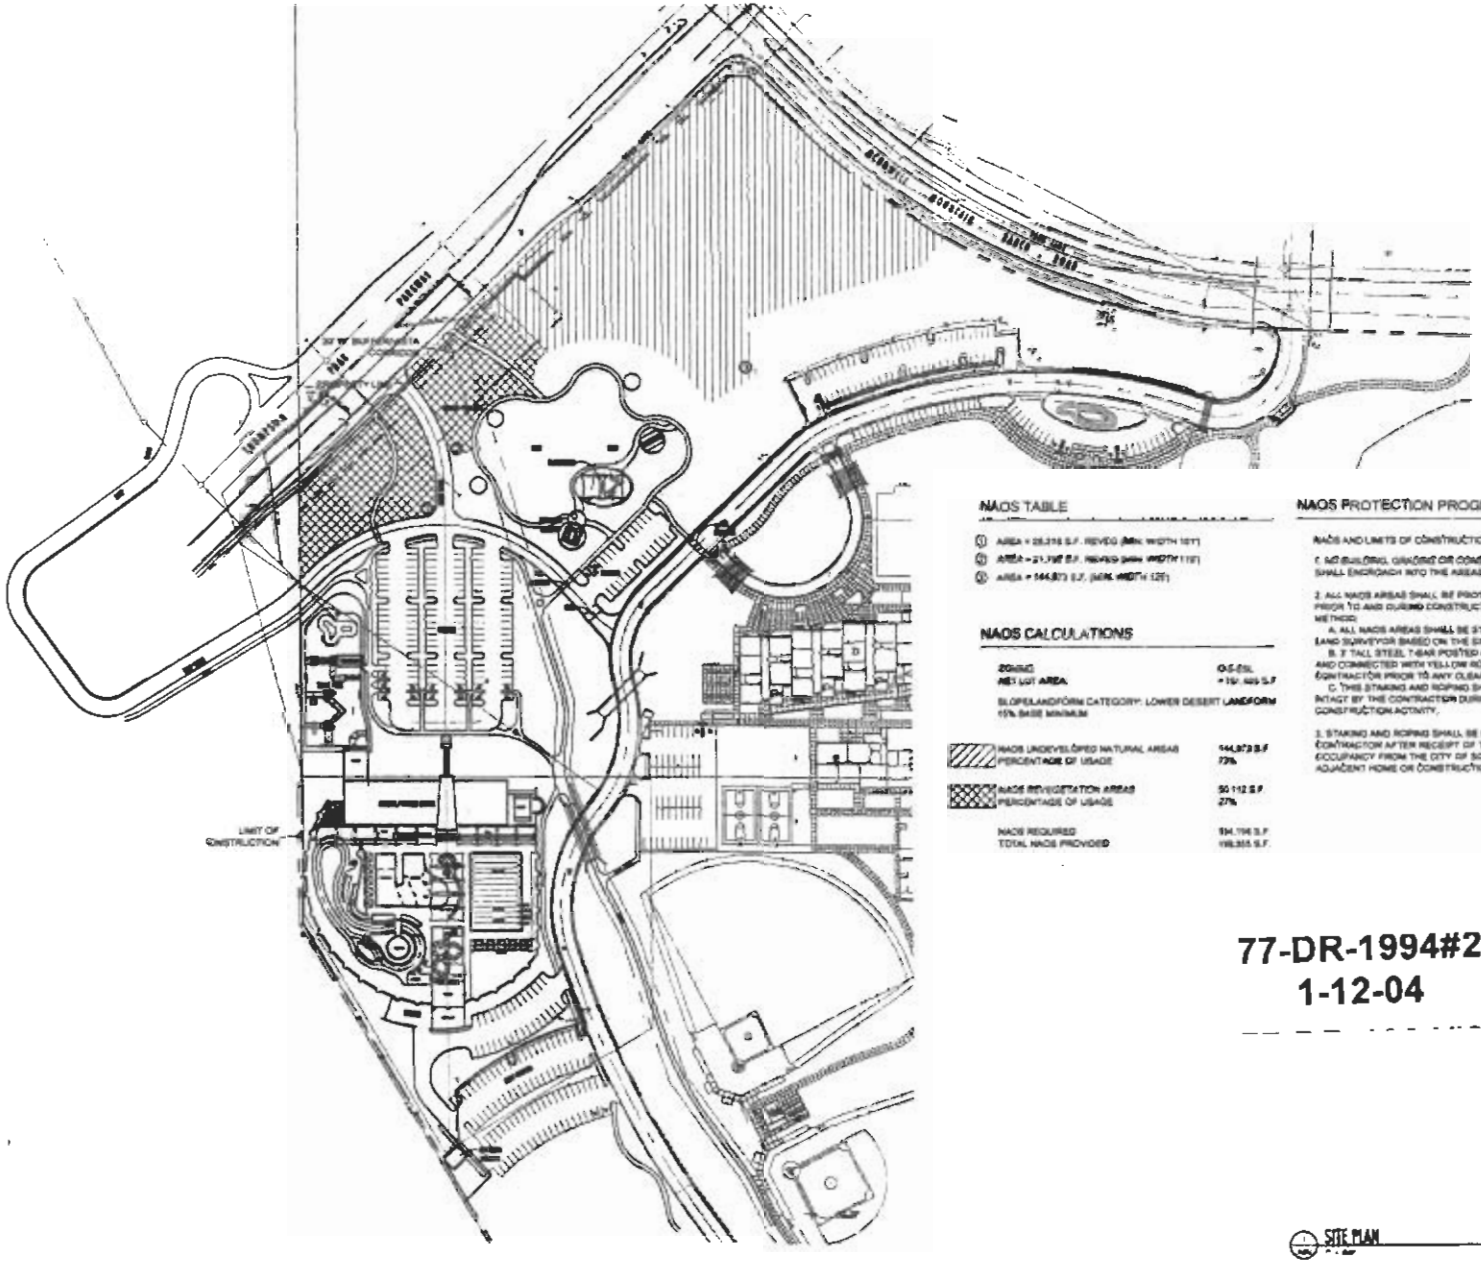

NAOS TABLE

1. AREA = 25,216 S.F. REVEG (MIN. WIDTH 10')
2. AREA = 21,798 S.F. REVEG (MIN. WIDTH 11')
3. AREA = 144,873 S.F. (MIN. WIDTH 12')

NAOS CALCULATIONS

ZONING	O-S-ESL
NET LOT AREA	= 151,405 S.F.
SLOPE/LANDFORM CATEGORY: LOWER DESERT LANDFORM 15% BASE MINIMUM	
NAOS UNDEVELOPED NATURAL AREAS	144,873 S.F.
PERCENTAGE OF USAGE	73%
NAOS REVEGETATION AREAS	50,112 S.F.
PERCENTAGE OF USAGE	27%
NAOS REQUIRED	194,196 S.F.
TOTAL NAOS PROVIDED	198,355 S.F.

NAOS PROTECTION PROGRAM

NAOS AND LIMITS OF CONSTRUCTION PROTECTION PROGRAM

1. NO BUILDING, GRADING OR CONSTRUCTION ACTIVITY SHALL ENCROACH INTO THE AREAS DESIGNATED AS NAOS.

2. ALL NAOS AREAS SHALL BE PROTECTED FROM DAMAGE PRIOR TO AND DURING CONSTRUCTION BY THE FOLLOWING METHOD:
   A. ALL NAOS AREAS SHALL BE STAKED BY A REGISTERED LAND SURVEYOR BASED ON THE EXHIBIT.
   B. 3' TALL STEEL T-BAR POSTED ALONG THE NAOS LINE AND CONNECTED WITH YELLOW ROPING BY THE CONTRACTOR PRIOR TO ANY CLEARING OR GRADING.
   C. THIS STAKING AND ROPING SHALL BE MAINTAINED INTACT BY THE CONTRACTOR DURING THE DURATION OF CONSTRUCTION ACTIVITY.

3. STAKING AND ROPING SHALL BE REMOVED BY THE CONTRACTOR AFTER RECEIPT OF THE CERTIFICATE OF OCCUPANCY FROM THE CITY OF SCOTTSDALE FOR THE ADJACENT HOME OR CONSTRUCTION WORK.

77-DR-1994#2
1-12-04

SITE PLAN

WEDDLE & ALMORE

DRB SUBMITTAL

McDowell Mountain Ranch Park/ Aquatic Center
Thompson Peak Parkway and McDowell Mountain Ranch Road
City of Scottsdale, Arizona 85260

CITY OF SCOTTSDALE

SITE PLAN NAOS WORKSHEET
L-2.0

77-DR-1994#2
1-12-04

WEDDLE GILMORE

DRB SUBMITTAL

McDowell Mountain Ranch Park/ Aquatic Center

Thompson Peak Parkway and McDowell Mountain Ranch Road
City of Scottsdale, Arizona 85260

OVERALL SITE PLAN

L-1.0