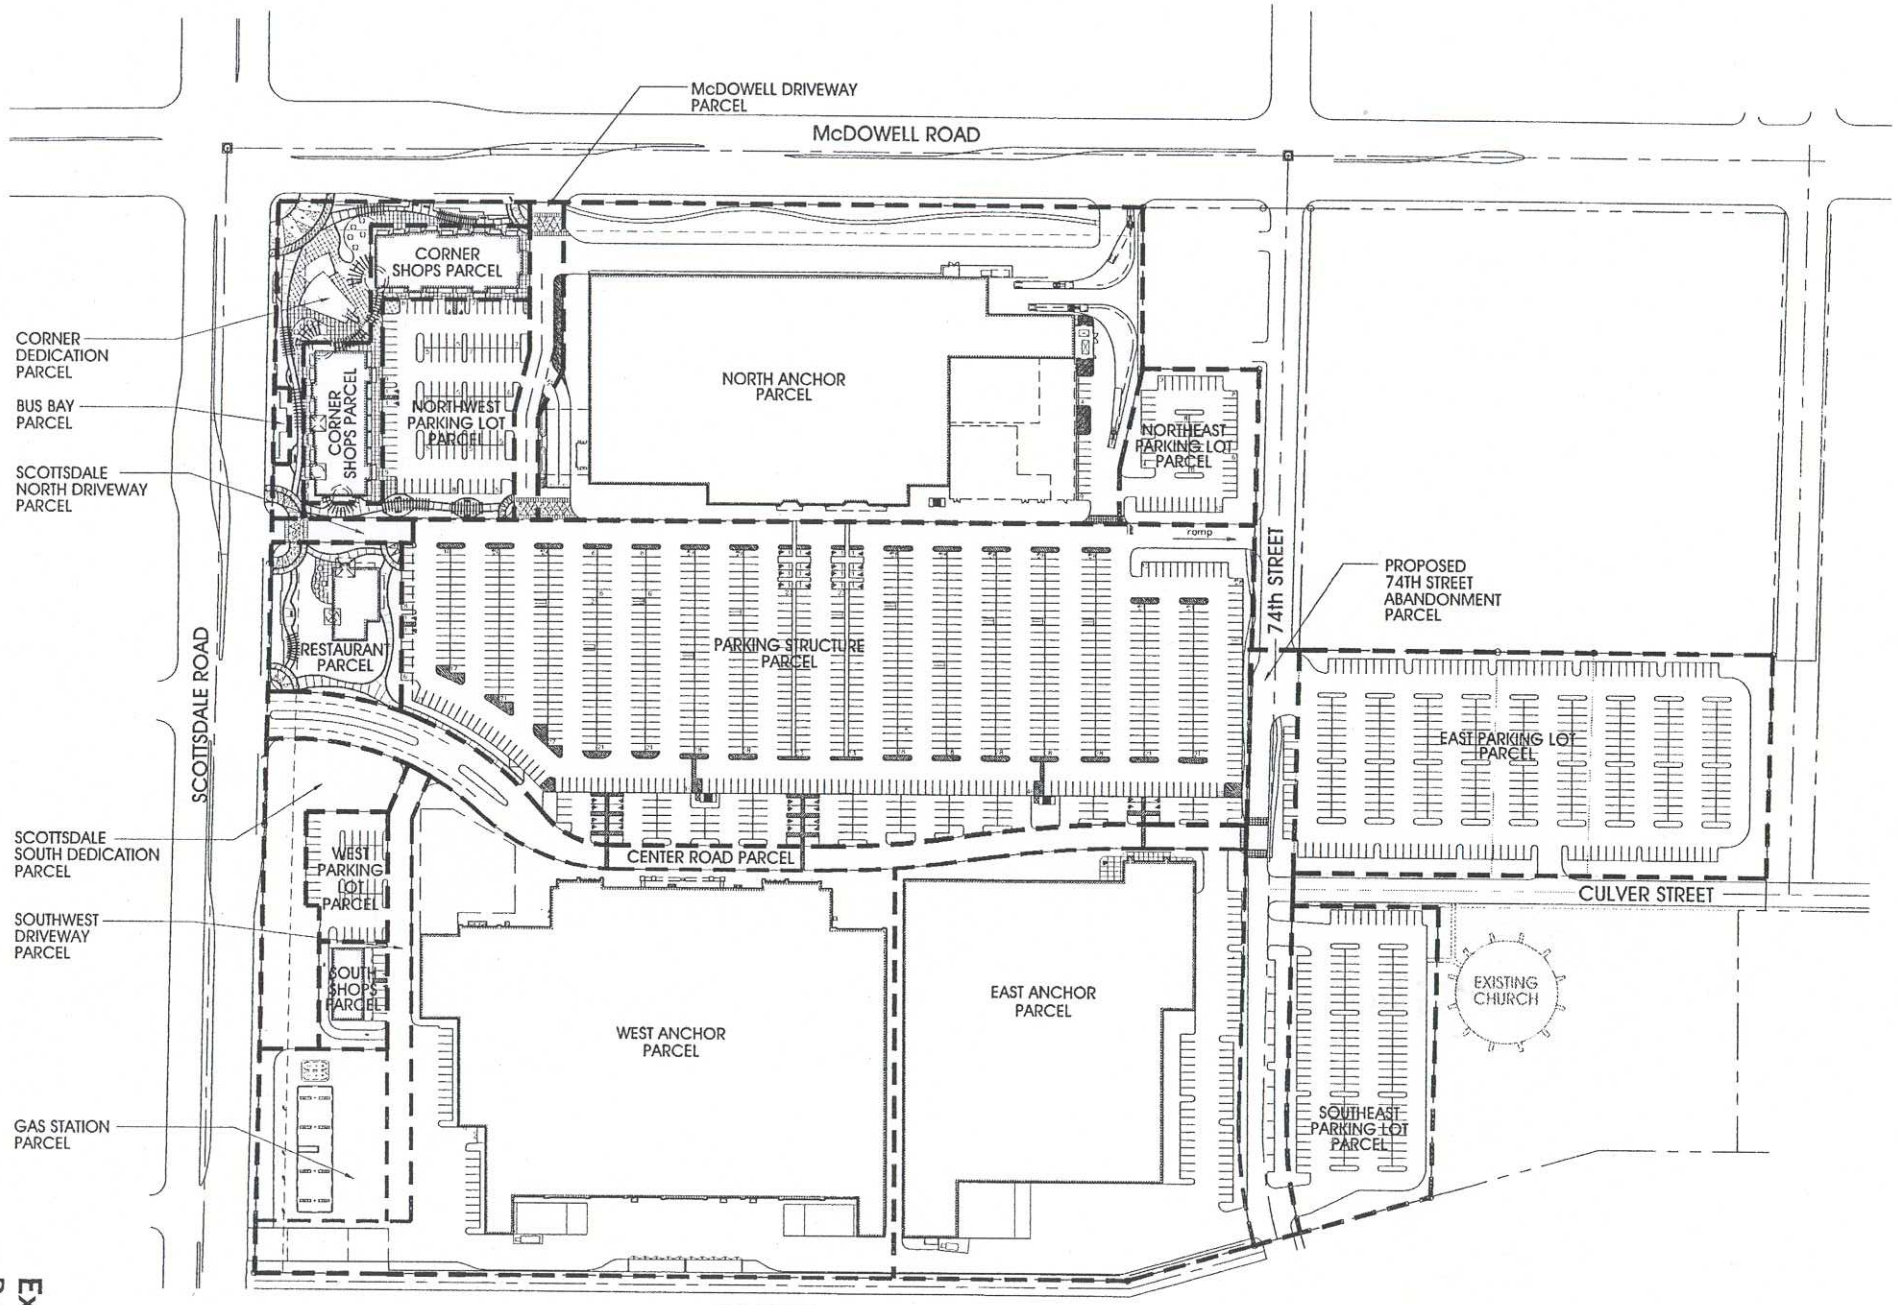

PARCEL MAP

NOT TO SCALE:
DISTANCES AND AREAS CAN NOT BE DETERMINED FROM THIS PLAN.

LOS ARCOS TOWN CENTER

S.E.C. Scottsdale Rd. and McDowell Rd.
Scottsdale, Arizona
June 17, 2003

KDRA
KURT D. REED ASSOCIATES, INC.
7400 EAST McDONALD DRIVE, - SUITE 101 - SCOTTSDALE, AZ. 85250
Phone:(480) 941-1440 Fax:(480) 948-1055 www.kdra.com
KDRA Job #001404

LOS ARCOS DEVELOPMENT LLC
AN ELLMAN COMPANY
4040 East Camelback Road - Suite 250
Phoenix, Arizona 85018 (602) 840-3000

Parcel Map