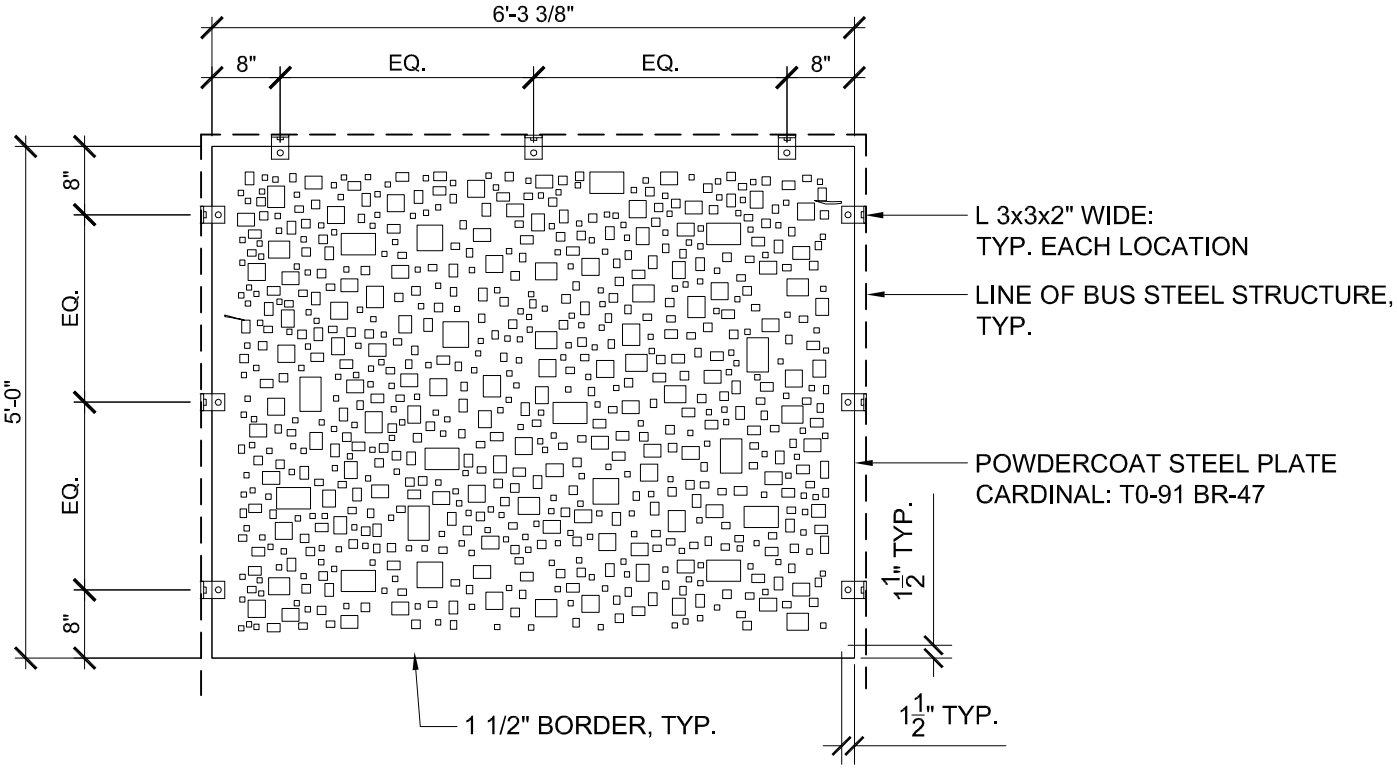

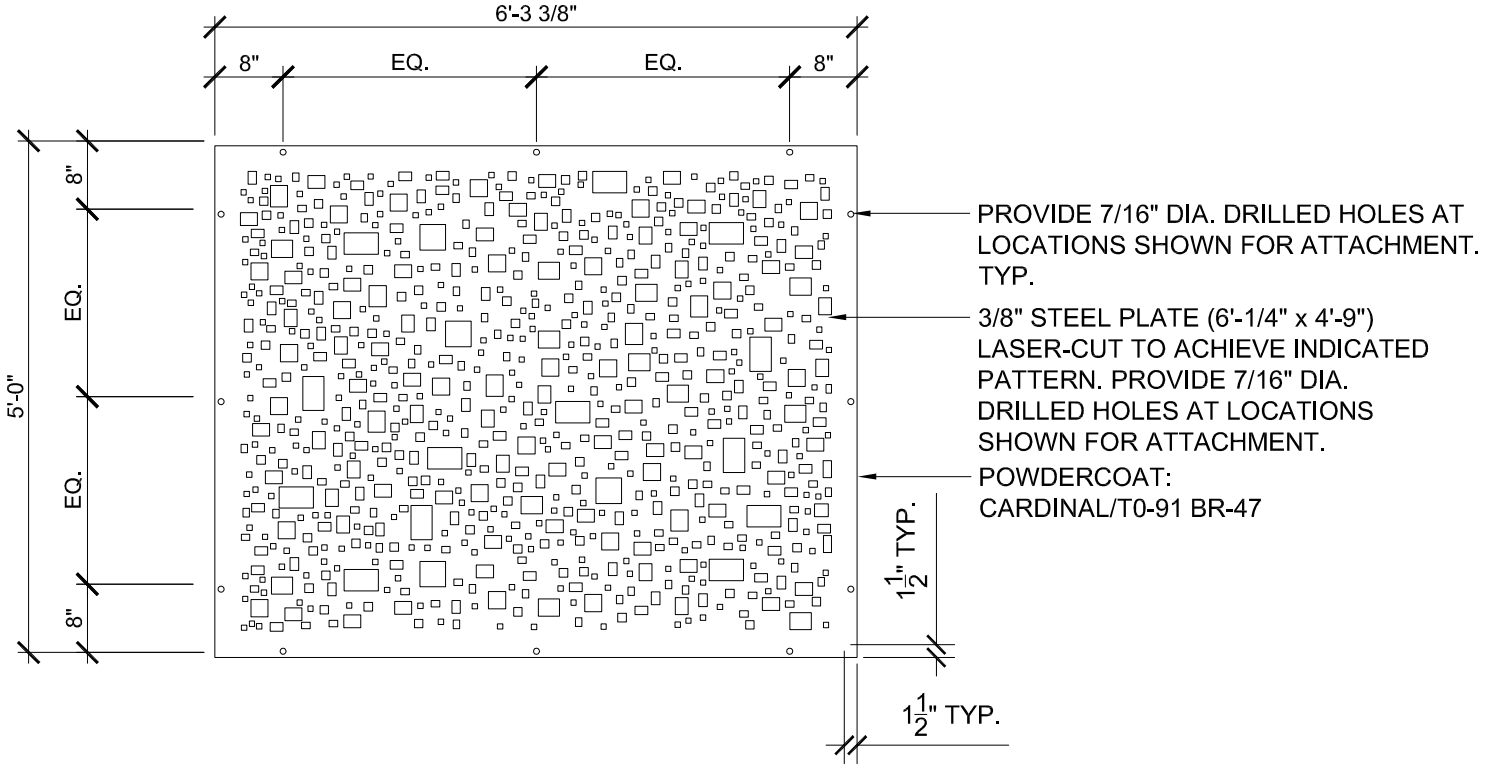

SEGMENT 4 - BUS SHELTER 'DRY WASH' WALL PANEL DIMENSIONS: 6'-3 3/8" x 5'-0" (1 to 1 SCALE)