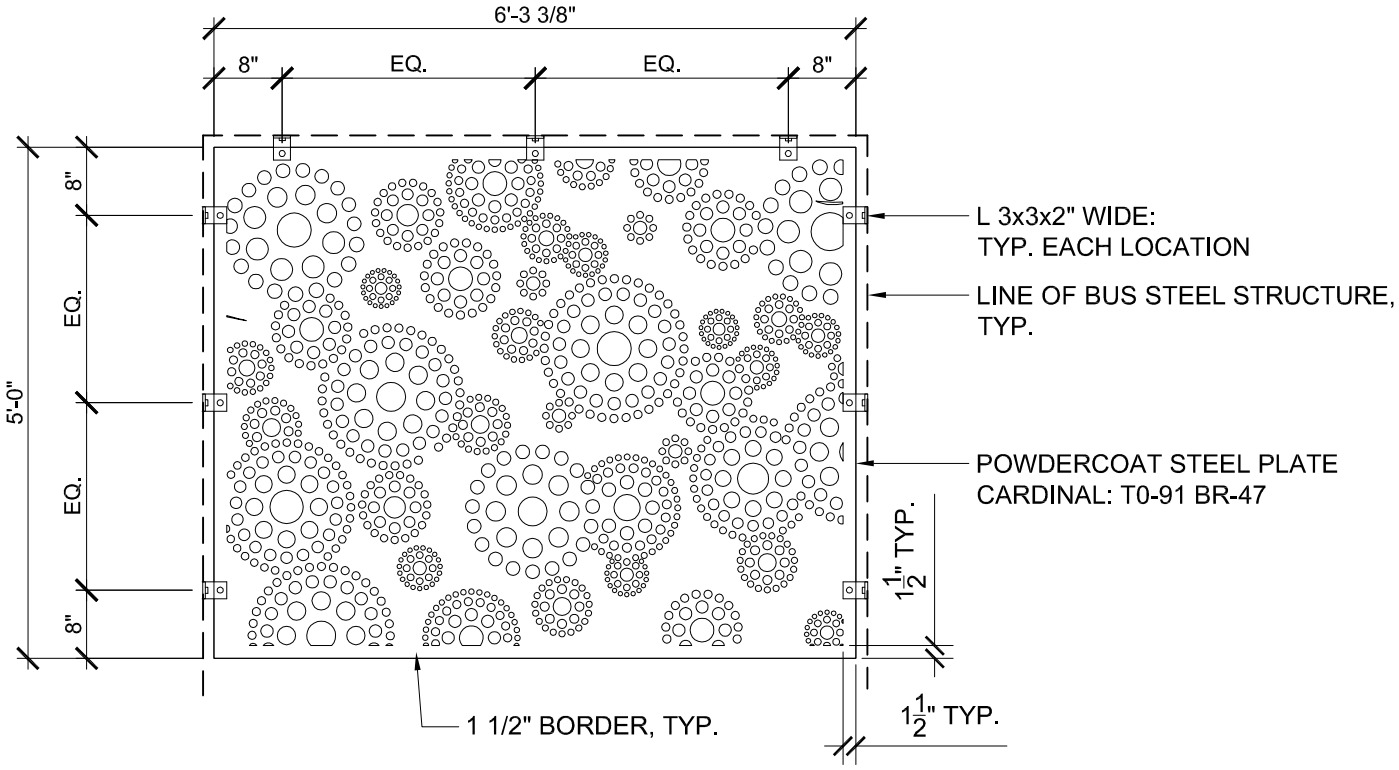

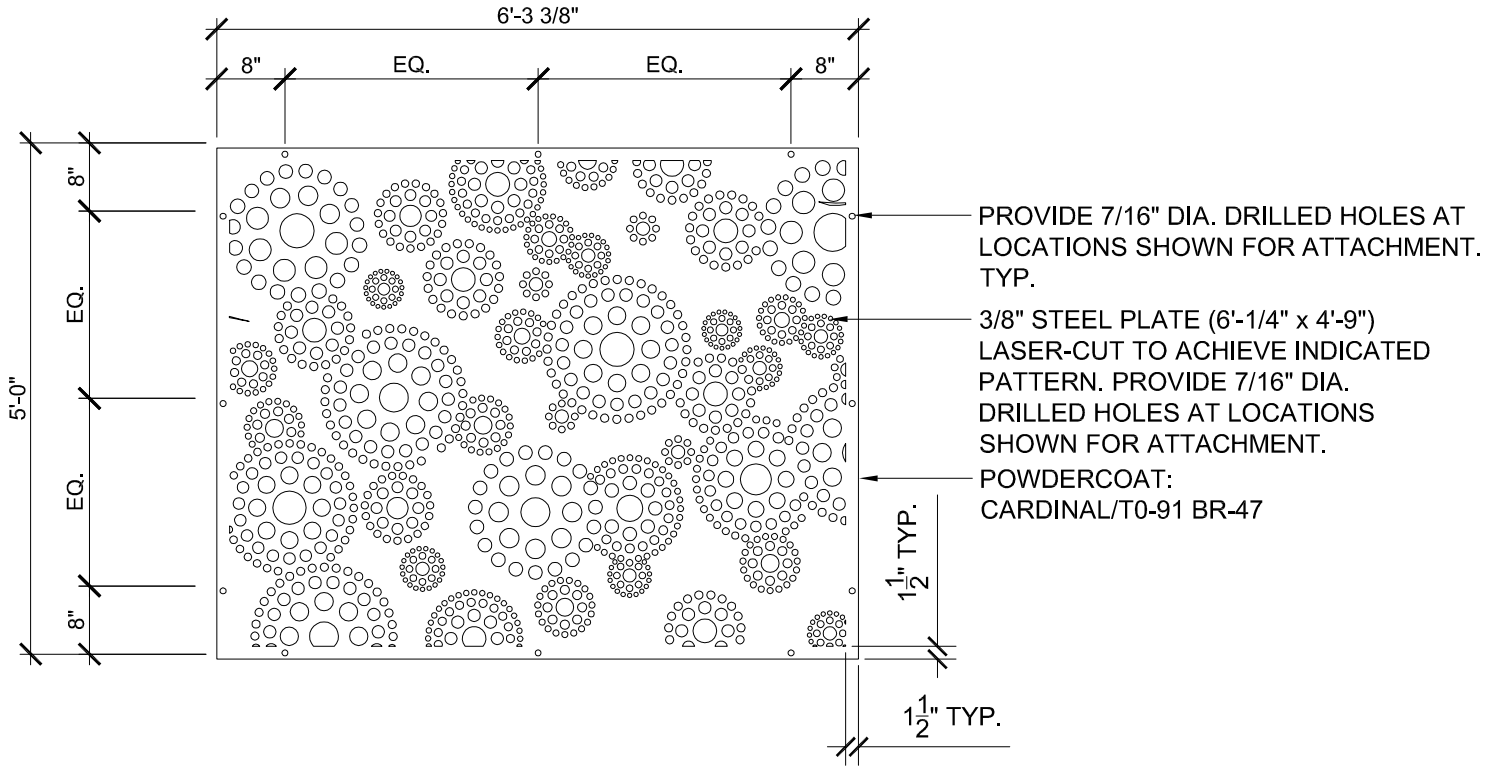

SEGMENT 5 - BUS SHELTER 'DESERT BLOOM' WALL PANEL DIMENSIONS: 6'-3 3/8" x 5'-0" (1 to 1 SCALE)